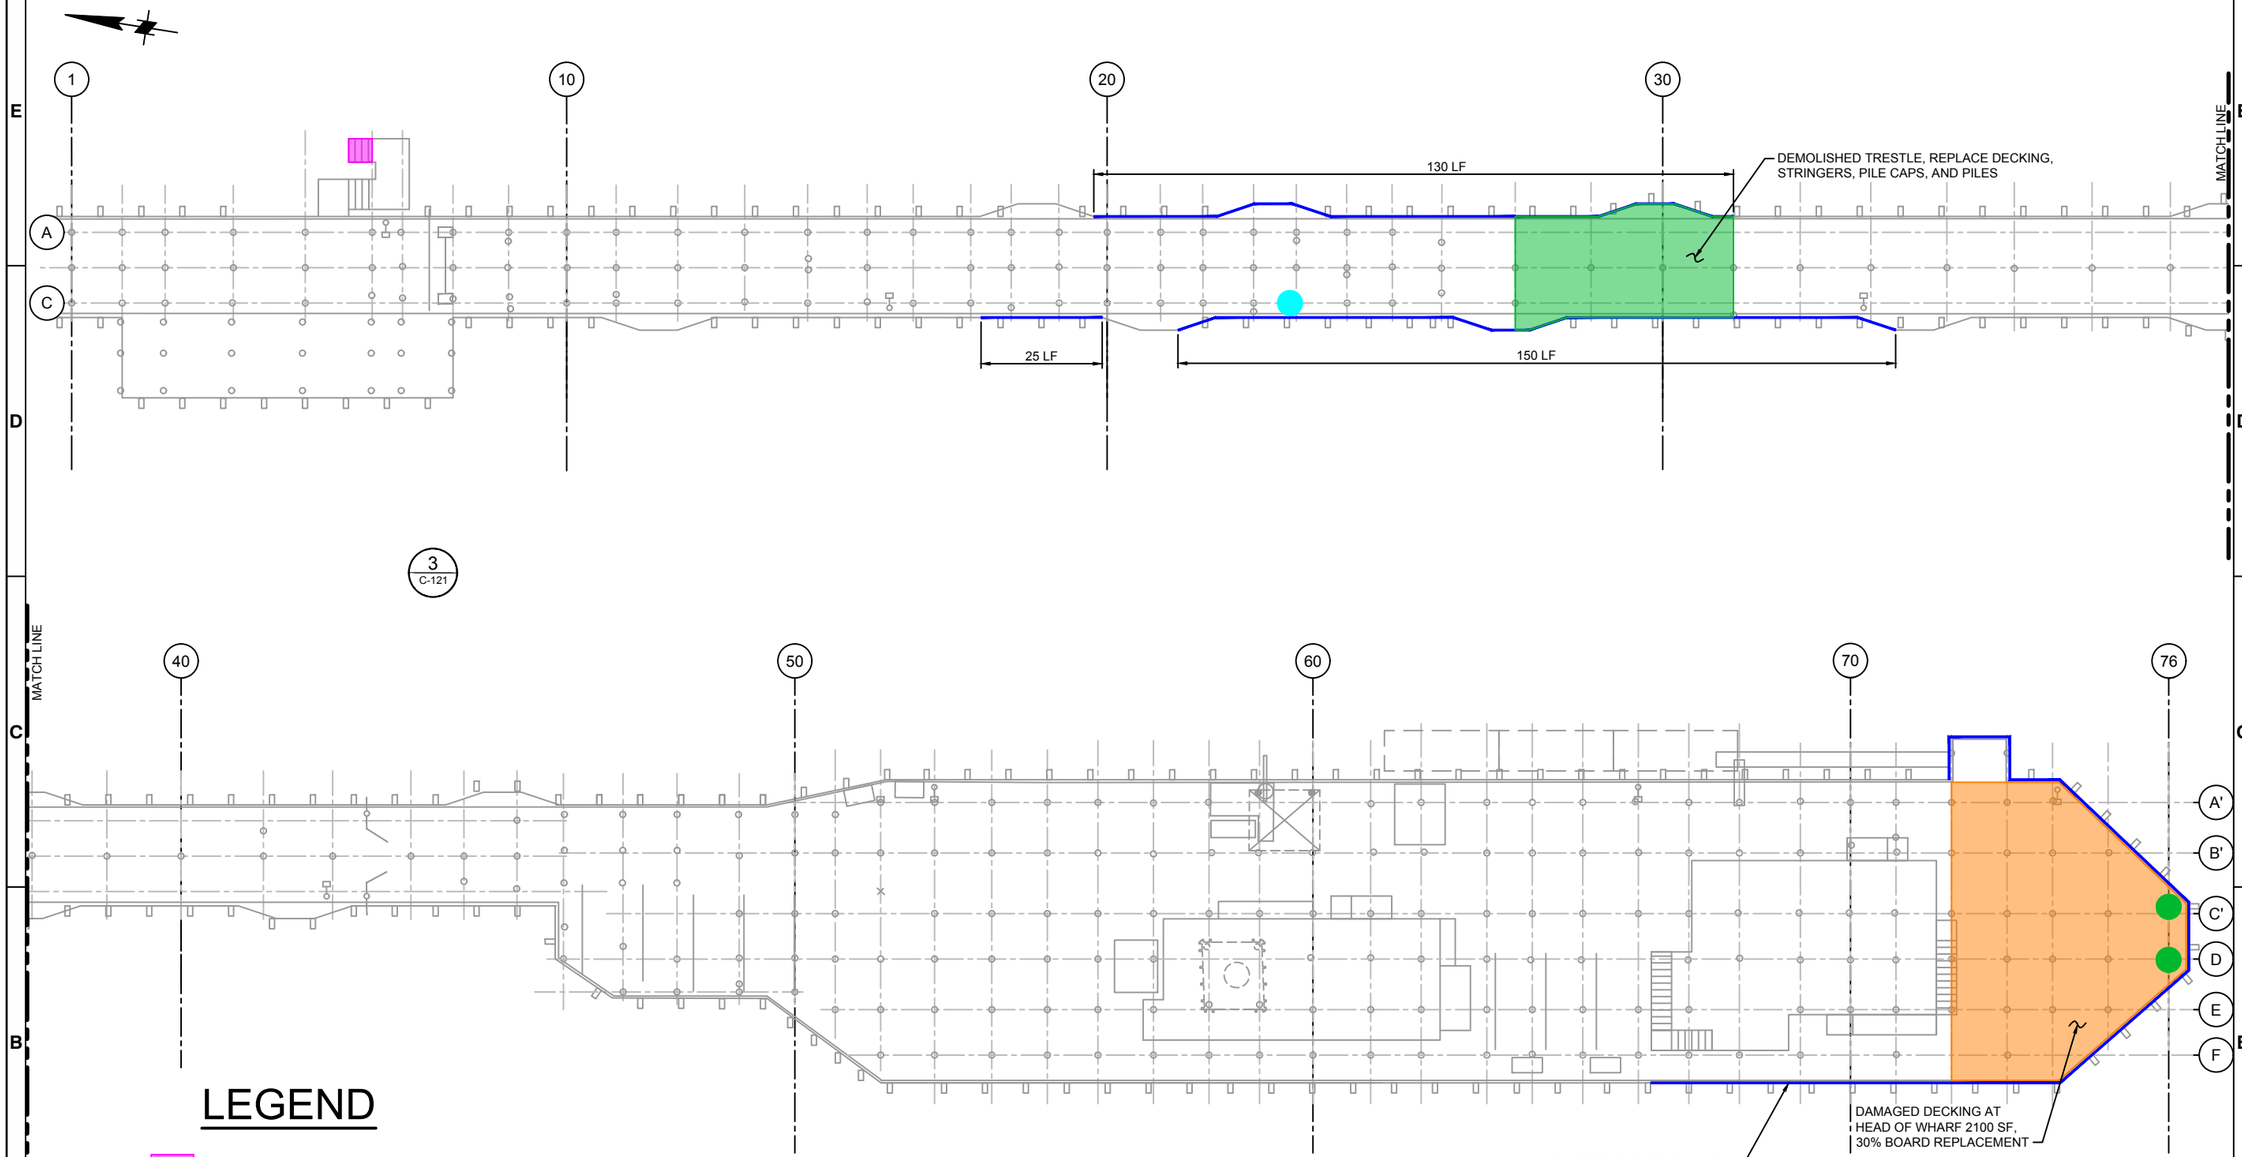

1 WHARF REPAIRS
SCALE: 1" = 15'

LEGEND

- CONSTRUCT BOTTOM FLIGHT OF STAIRS
- DEMOLISHED TRESTLE
- DAMAGED DECKING AT HEAD OF WHARF
- CONSTRUCT RAILING
- CONSTRUCT LIGHT POST
- RESET DISPLACED PILES

15'-0" 0'-0" 15'-0" 30'-0"
1"=15'

FINAL REVIEW - 12/16/2022
NOT FOR CONSTRUCTION

DRAWING SCALES SHOWN BASED ON 22"x34" DRAWING

CITY OF CAPITOLA
INCORPORATED 1949

Mark	Description	Date	Appr

CAPITOLA WHARF RESILIENCY AND PUBLIC ACCESS IMPROVEMENT PHASE 2

WHARF STORM DAMAGE EMERGENCY DRAWINGS 1 OF 3

moffatt & nichol
2185 N. CALIFORNIA BLVD.
SUITE 500
WALNUT CREEK, CA 94596

Rev.	-
Date:	01/10/2023
M&N Project No.:	9154-01
Drawing code:	
Drawing Scale:	
Plot scale:	1:1 (D SHEET)
Designed by:	JE
Checked by:	BP
Drawn by:	JE
Reviewed by:	BP
Submitted by:	MOFFATT & NICHOL

REGISTERED PROFESSIONAL ENGINEER
BRADFORD A. PORTER
No. 042795
Exp. 3-31-20
CIVIL
STATE OF CALIFORNIA
SEAL

Sheet Reference No.
C-100
INDEX: 1 OF 3

File: Q:\WC\9154-01 Capitola Wharf Beach\4_CADD_Active_Exhibits\20230105 Storm Damage\Colorized\Capitola Wharf 20230105 Storm Damage Color - Plotted: 2/8/2023 4:21 PM by ESTRADA, JUSTIN - Saved: 2/8/2023 4:20 PM by JESTRADA