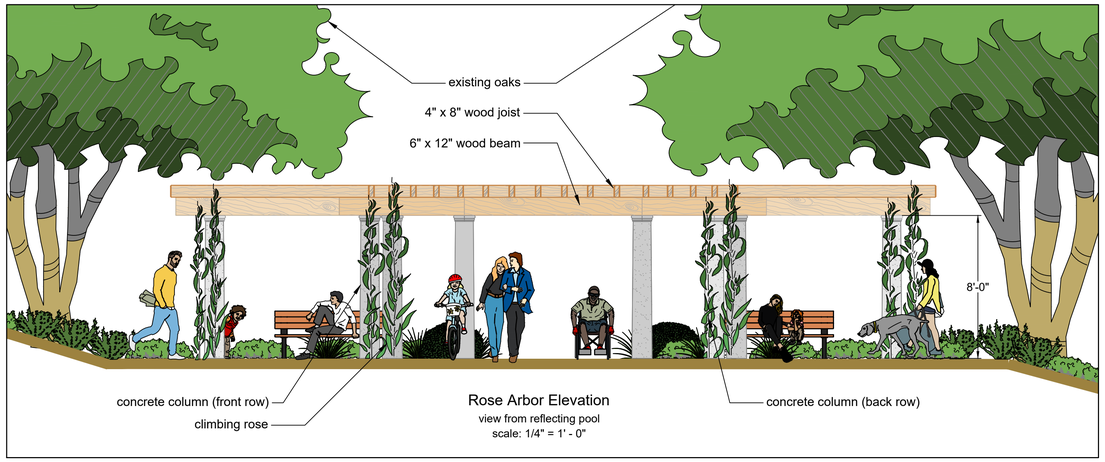

Rose Arbor Elevation
view from reflecting pool
scale: 1/4" = 1' - 0"

0 4 8 12 feet
1/4" = 1'-0"

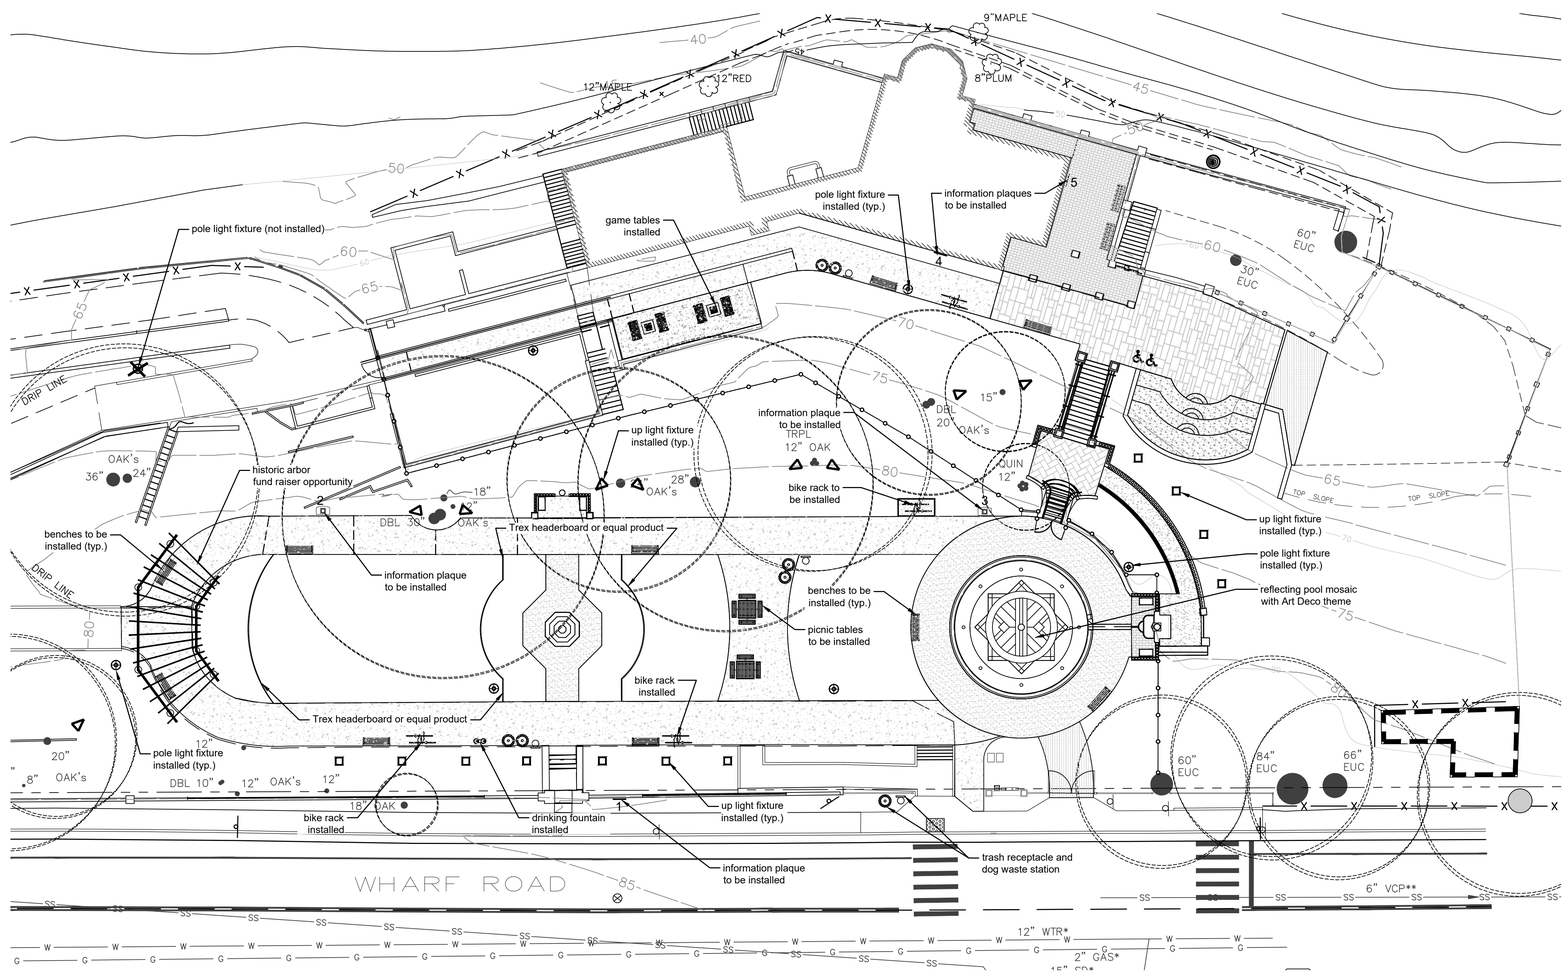

0 16 32 48 64 feet
1/16" = 1'-0"

Michael Arnone + Associates
LANDSCAPE ARCHITECTURE
rknown1@hotmail.com 831.419.3154

THE PARK AT RISPIN MANSION
Wharf Road and Clares Street
Capitola, California

REVISIONS

HARDSCAPE

JOB NO. 201503
SCALE AS NOTED
DRAWN MA
DATE 2.12.2026

SHEET
L-2.0