Received
11/1/2021 11:41am

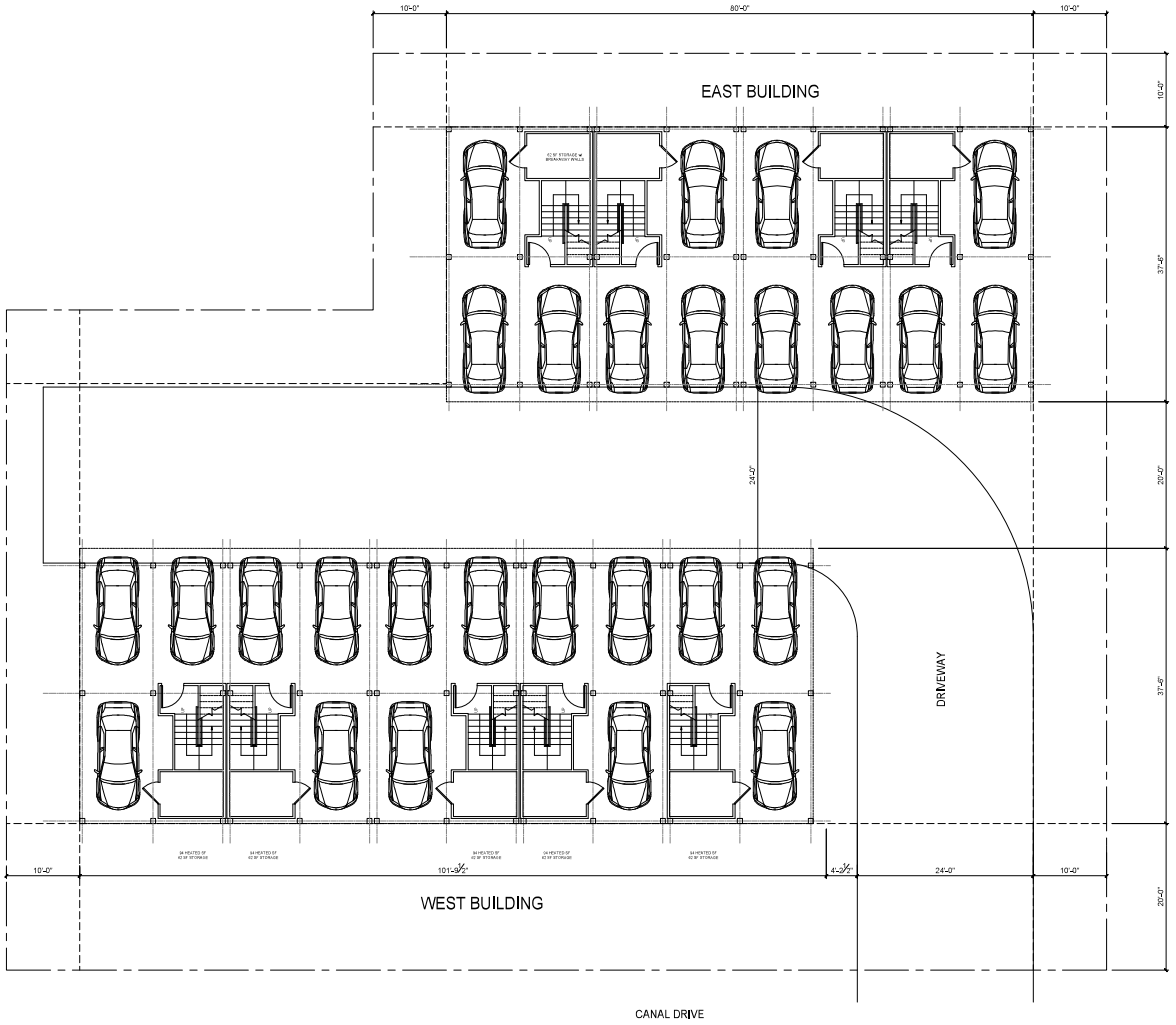

A1 CONCEPT SITE PLAN
Scale: 1/8" = 1'-0"

MARK LOUDERMILK
ARCHITECTURE
201 N. FRONT ST., SUITE 1004
WILMINGTON, NORTH CAROLINA 28401
910.769.3583

L. MARK LOUDERMILK REGISTERED ARCHITECT 10776 N.C. WILMINGTON

MARK LOUDERMILK ARCHITECTURE, PLLC 53763 NORTH CAROLINA

CANAL DRIVE CONDOS

406 CANAL DRIVE
CAROLINA BEACH, NC

© 2021 MARK LOUDERMILK ARCHITECTS, PLLC

MARK	DATE	DESCRIPTION
	08-05-08	ISSUE

PROJECT NO: 21106
CAD DWG FILE: 21106_CONCEPTPLANS.DWG
DRAWN BY:
CHK'D BY: LML

CONCEPT SITE PLAN

A100