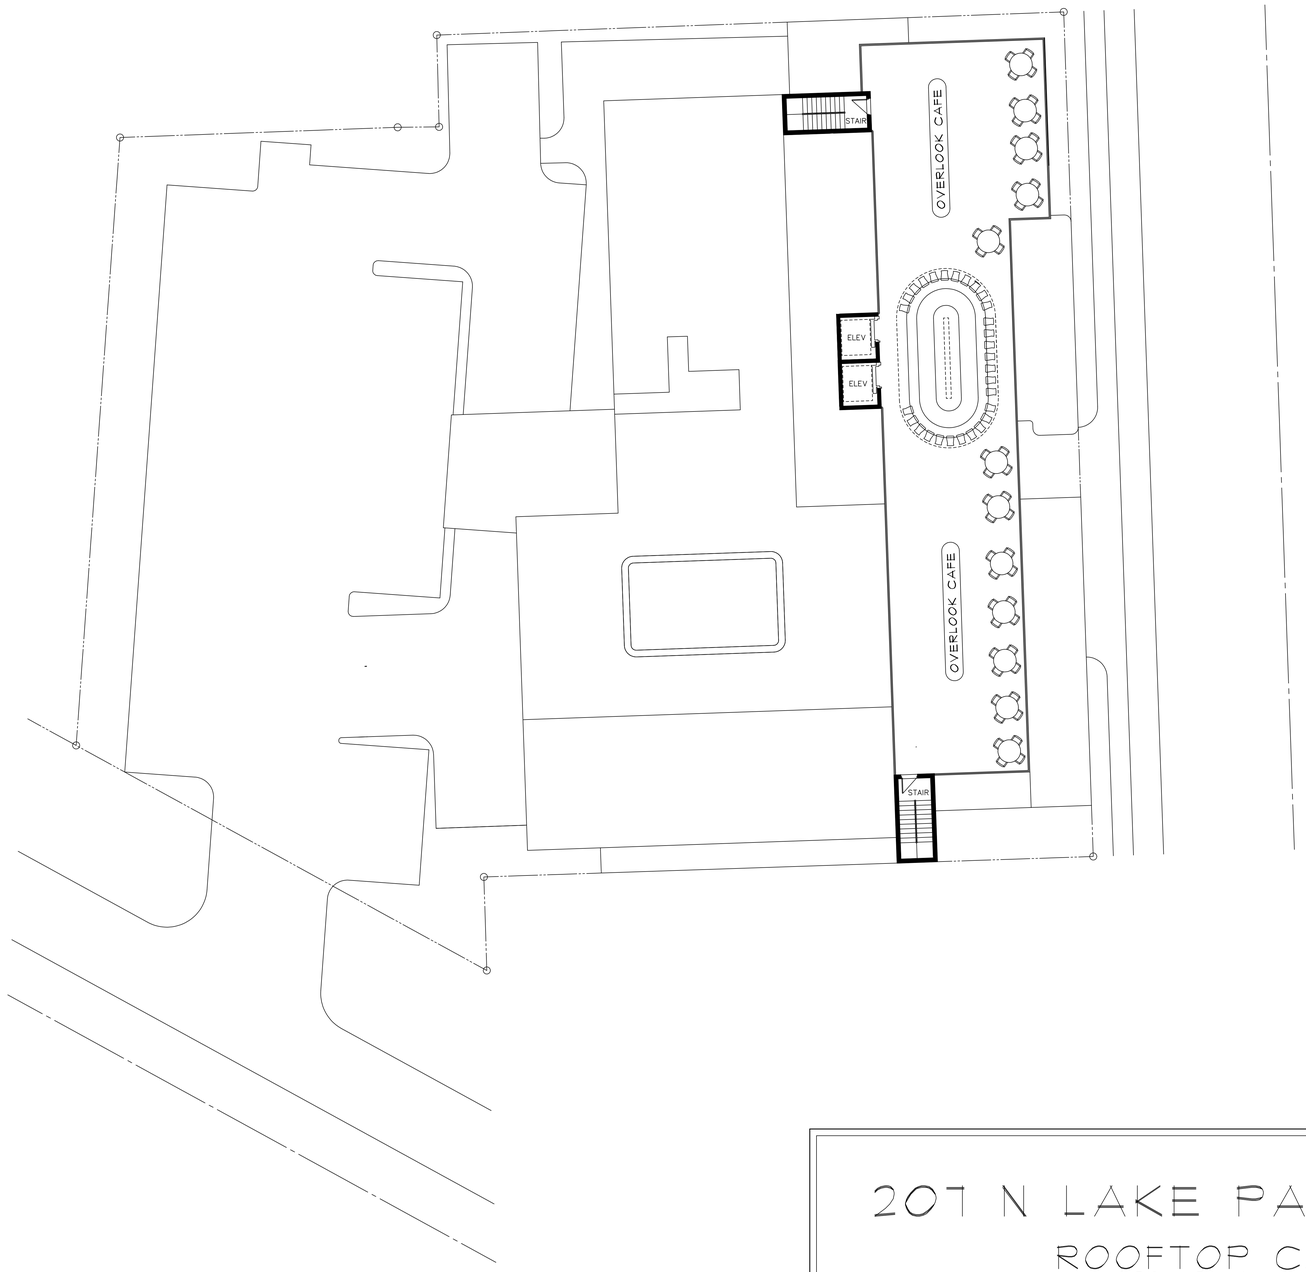

207 N LAKE PARK BLVD

ROOFTOP CAFE

4,238 SF (+/-)

A1	ROOF PLAN
3/32" = 1'-0"	

NO.	DATE:	REVISIONS:
2		
1		

NO.	DATE:	SUBMISSIONS:
1	1 AUG 2022	RELEASED FOR P & Z REVIEW

DRAWN BY:	CHECKED BY:	PROJECT NO.
JEFFERSON C WOODALL	JEFFERSON C WOODALL	207 N LPB – HOTEL

JEFFERSON C. WOODALL
ARCHITECT

336-689-1362
JCW@JCW-ARC.COM

ARCHITECTURE OF THE AMERICAN SPIRIT

THE MOTIVATION OF FREEDOM
THE INSPIRATION OF DISCIPLINE

THE USE OF THESE PLANS & SPECIFICATIONS SHALL BE RESTRICTED TO THE ORIGINAL SITE FOR WHICH THEY WERE PREPARED & PUBLICATION IS LIMITED TO SUCH USE. RE-USE, REPRODUCTION OR PUBLICATION FOR ANY OTHER USE BY ANY METHOD, IN WHOLE OR IN PART, IS PROHIBITED. TITLE TO THESE PLANS & SPECIFICATIONS SHALL REMAIN WITH THE ARCHITECT WITHOUT PREJUDICE. THESE INSTRUMENTS SHALL BE RETURNED TO THE ARCHITECT UPON REQUEST. VISUAL CONTACT WITH THESE INSTRUMENTS SHALL CONSTITUTE ACCEPTANCE OF THE ABOVE.

JEFFERSON C. WOODALL
3522
1 AUG 2022
NORTH CAROLINA
WILMINGTON, NORTH CAROLINA

PROJECT:
HOTEL

207 N LAKE PARK BOULEVARD
CAROLINA BEACH, NC

DRAWING DESCRIPTION:

A 1 0 2

SHEET 04 OF 05