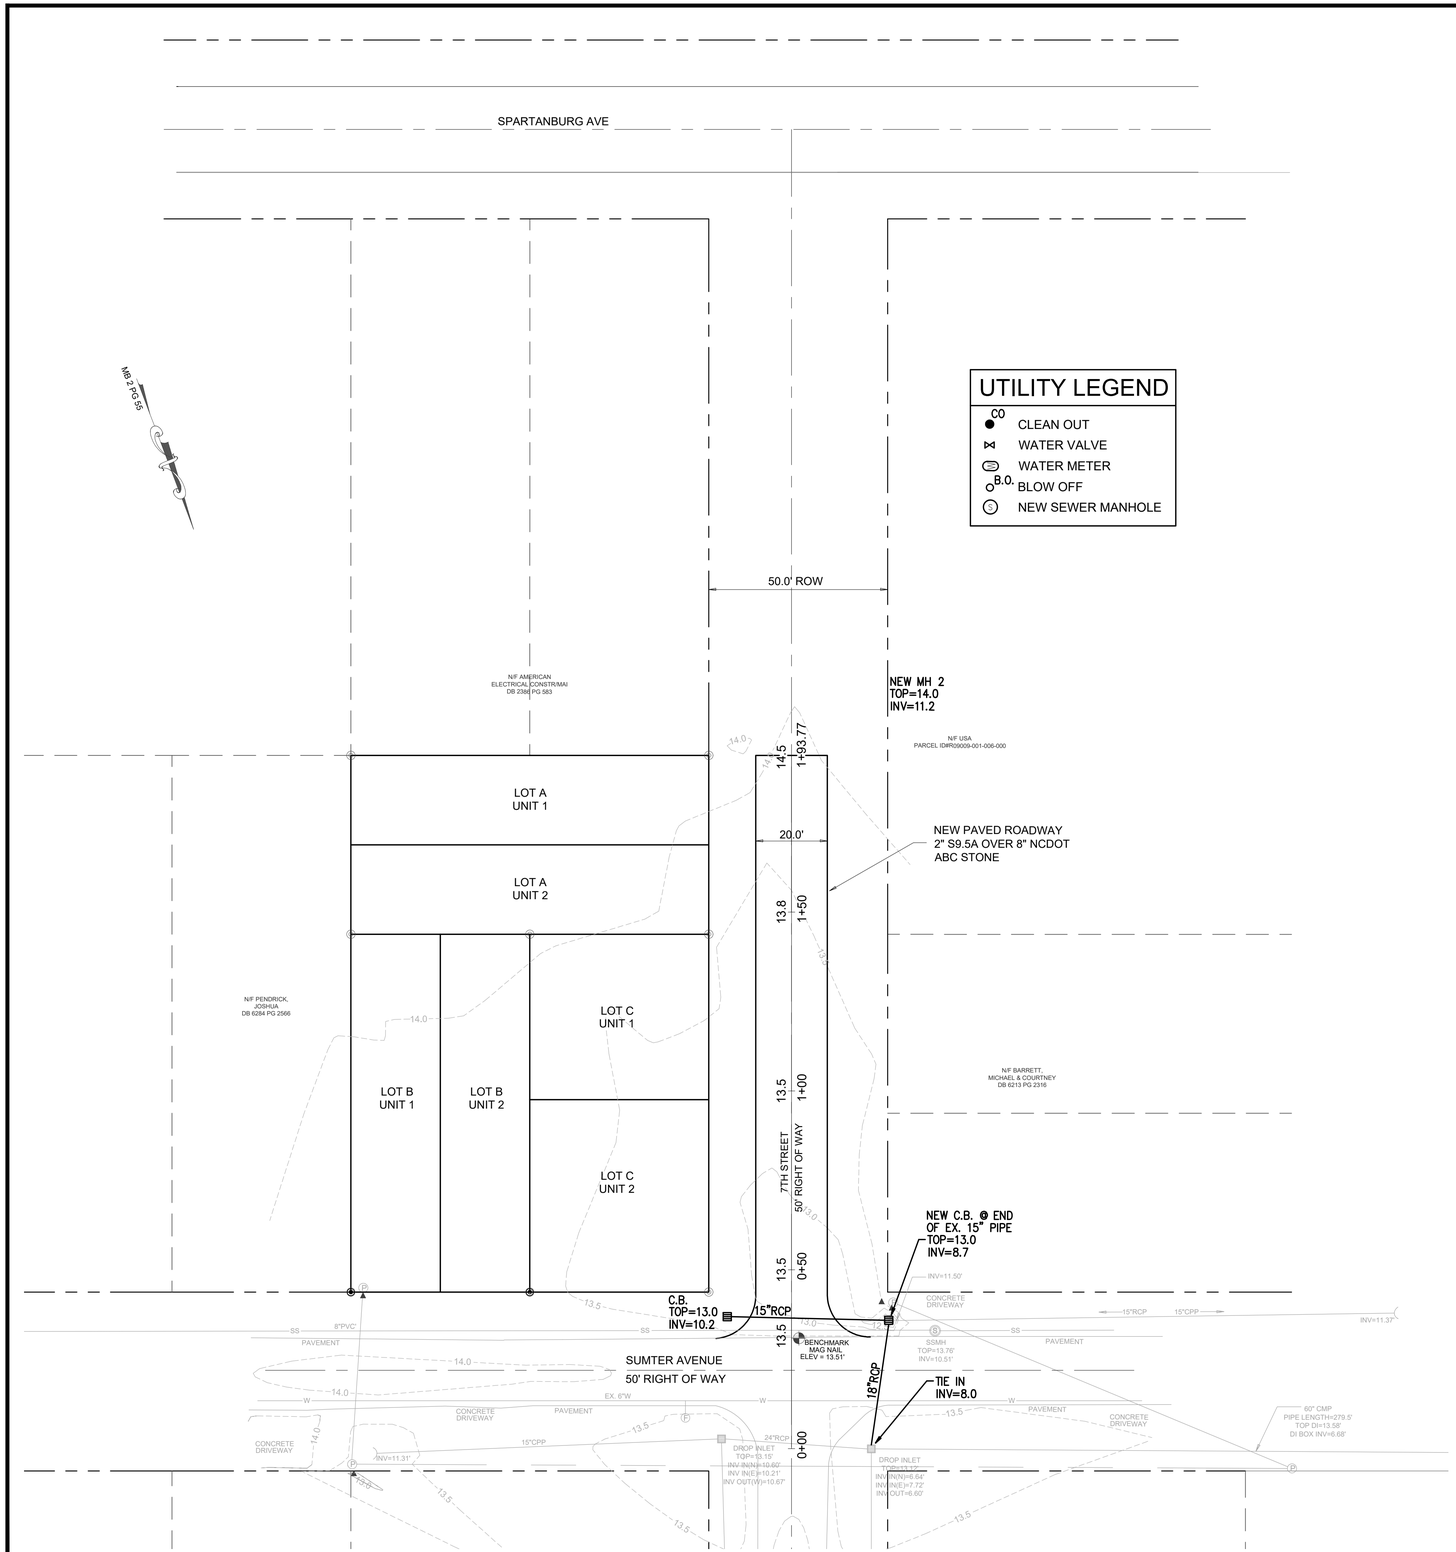
SPARTANBURG AVE
50.0' ROW
M8 2 PG 95
N/F AMERICAN ELECTRICAL CONSTR/MAI DB 2356 PG 583
N/F USA PARCEL ID#R09009-001-006-000
N/F PENDRICK, JOSHUA DB 6284 PG 2566
N/F BARRETT, MICHAEL & COURTNEY DB 6213 PG 2316
LOT A UNIT 1
LOT A UNIT 2
LOT B UNIT 1
LOT B UNIT 2
LOT C UNIT 1
LOT C UNIT 2
7TH STREET
50' RIGHT OF WAY
SUMTER AVENUE
50' RIGHT OF WAY
20.0'
NEW PAVED ROADWAY
2" S9.5A OVER 8" NCDOT
ABC STONE
NEW MH 2
TOP=14.0
INV=11.2
NEW C.B. @ END
OF EX. 15" PIPE
TOP=13.0
INV=8.7
TIE IN
INV=8.0
C.B.
TOP=13.0
INV=10.2
15"RCP
18"RCP
24"RCP
15"CPP
8"PVC
BENCHMARK
MAG NAIL
ELEV = 13.51'
SSMH
TOP=13.76'
INV=10.51'
DROP INLET
TOP=13.15'
INV IN(N)=10.60'
INV IN(E)=10.21'
INV OUT(W)=10.67'
DROP INLET
TOP=13.7'
INV IN(N)=6.64'
INV IN(E)=7.72'
INV OUT=6.60'
60" CMP
PIPE LENGTH=279.5'
TOP OI=13.58'
DI BOX INV=6.68'
INV=11.31'
INV=11.50'
INV=11.37'
PAVEMENT
CONCRETE DRIVEWAY
EX. 6"W
1+93.77
1+50
1+00
0+50
0+00
14.5
13.8
13.5
13.5
14.0
13.5
13.5
13.5