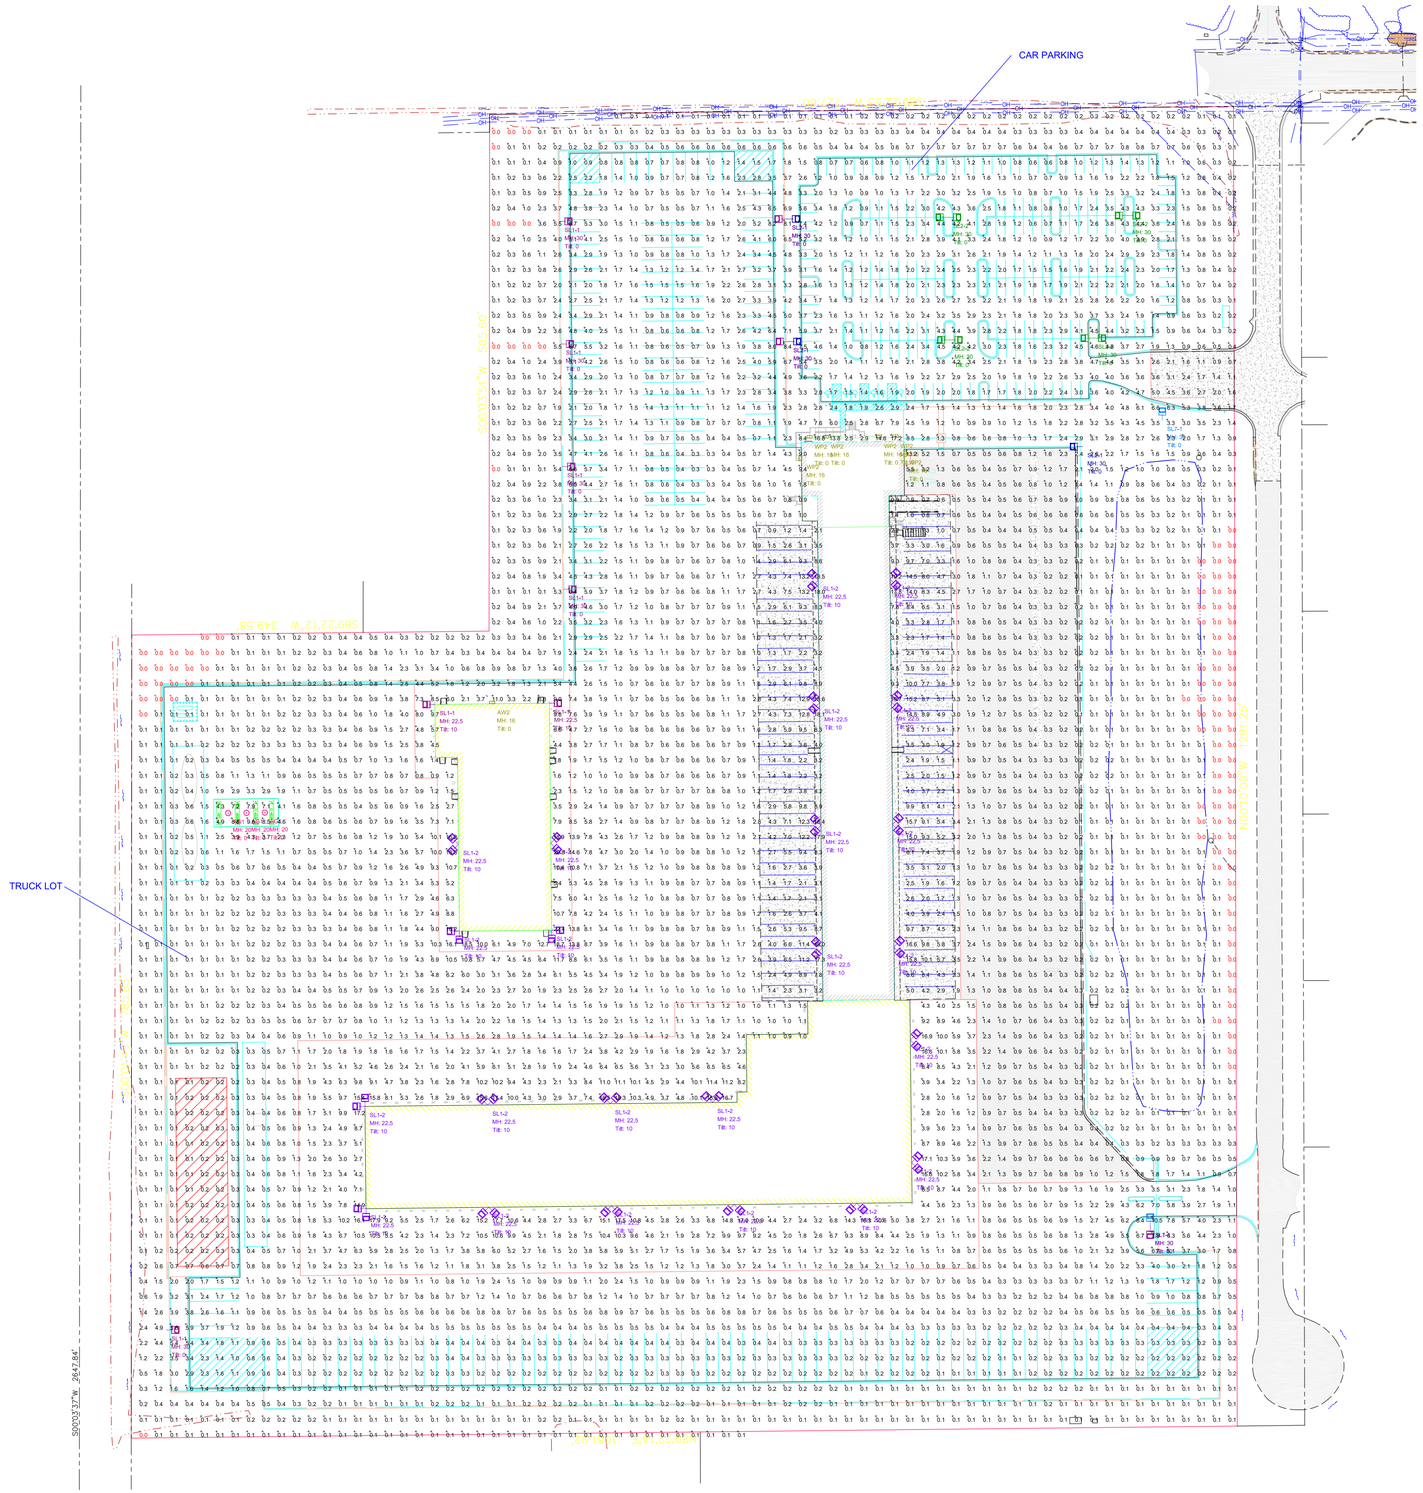

SITE LIGHTING

SCALE: 1" = 70'

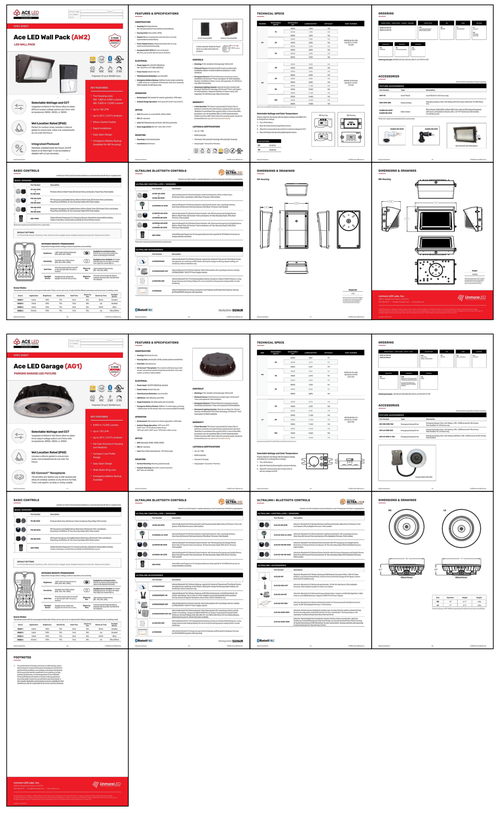

FC READINGS @ 0' AFG

LUMINAIRE SCHEDULE

Symbol	Qty	Label	Arrangement	Lum. Watts	Lum. Lumens	LLF	Description
	3	AG1	Single	80	10800	0.910	AG10S-A2-ADJ-LG-ADJ-80-CL-LV
	1	AW2	Single	80.5023	11379	0.910	AW20S-A2-80W-MD-50-80-PL
	10	SL1-1	Single	255	40788	0.910	SL2-A1-38K-LG-50-70-TFTM-LV
	23	SL1-2	2 @ 90 degrees	255	40788	0.910	SL2-A1-38K-LG-50-70-TFTM-LV
	3	SL2-1	Single	143	24124	0.910	SL2-A1-21K-MD-50-70-TS-LV
	4	SL2-2	Back-Back	143	24124	0.910	SL2-A1-21K-MD-50-70-TS-LV
	2	SL7-1	Single	255	42013	0.910	SL2-A1-38K-LG-50-70-T2-LV
	6	WP2	Single	80.5023	11379	0.900	AW20S-A2-80W-MD-50-80-PL

CALCULATION SCHEDULE

Label	CalcType	Units	Avg	Max	Min	Avg/Min	Max/Min
OVERALL SITE	Illuminance	Fc	1.72	22.4	0.0	N.A.	N.A.
CAR PARKING	Illuminance	Fc	2.12	5.3	0.6	3.53	8.83
TRUCK	Illuminance	Fc	2.14	22.4	0.0	N.A.	N.A.

IMPORTANT
PRESENTATION PLANS ONLY.
DO NOT USE FOR CONSTRUCTION.

DISCLAIMER
INFORMATION CONTAINED IN THIS DOCUMENT IS FOR REVIEW PURPOSES ONLY. REFERENCES, RECOMMENDATIONS, AND GEOMETRY CHARACTERISTICS ARE FOR CONSTRUCTION CALCULATION PURPOSES. USE OF THIS DOCUMENT FOR ANY CONSTRUCTION DOCUMENTS IS STRICTLY PROHIBITED. CALCULATIONS ARE BASED OF PARAMETERS PROVIDED TO LINMORE LED LABS ARE INTENDED AS A GUIDE ONLY. ACTUAL PERFORMANCE MAY VARY ONCE INSTALLED.

COPYRIGHT
LINMORE LED LABS, INC. IS THE OWNER OF ALL COPYRIGHT AND ALL OTHER RIGHTS IN THIS DOCUMENT. THIS DOCUMENT MAY NOT BE COPIED OR USED FOR PURPOSES BUT OUT AND APPROVED BY LINMORE LED LABS, INC. ANY ATTEMPT TO COPY OR DISTRIBUTE THIS DOCUMENT, IN WHOLE OR IN PART OR TO USE THIS DOCUMENT WITHOUT THE WRITTEN APPROVAL OR LINMORE LED LABS, INC. IS PROHIBITED. COPYRIGHT © 2025

REFLECTION VALUES
CEILING: .8
WALLS: .5
FLOOR: .2
RACKING: .5
(IF APPLICABLE)

Linmore LED
NOVA PERFORMANCE LIGHTING

PROJECT NO.
LINMORE LED 1656

R&L CARRIERS
NEENAH, WI
—

SHEET NO.
E101

DRAWING	DATE	DRAWN BY	REVIEWED BY
PRELIM	5-6-26	CS	CS
REV 1	6-4-26	CS	CS

6/4/2026 10:29:15 AM, ARCH full bleed D (24.00 x 36.00 Inches)