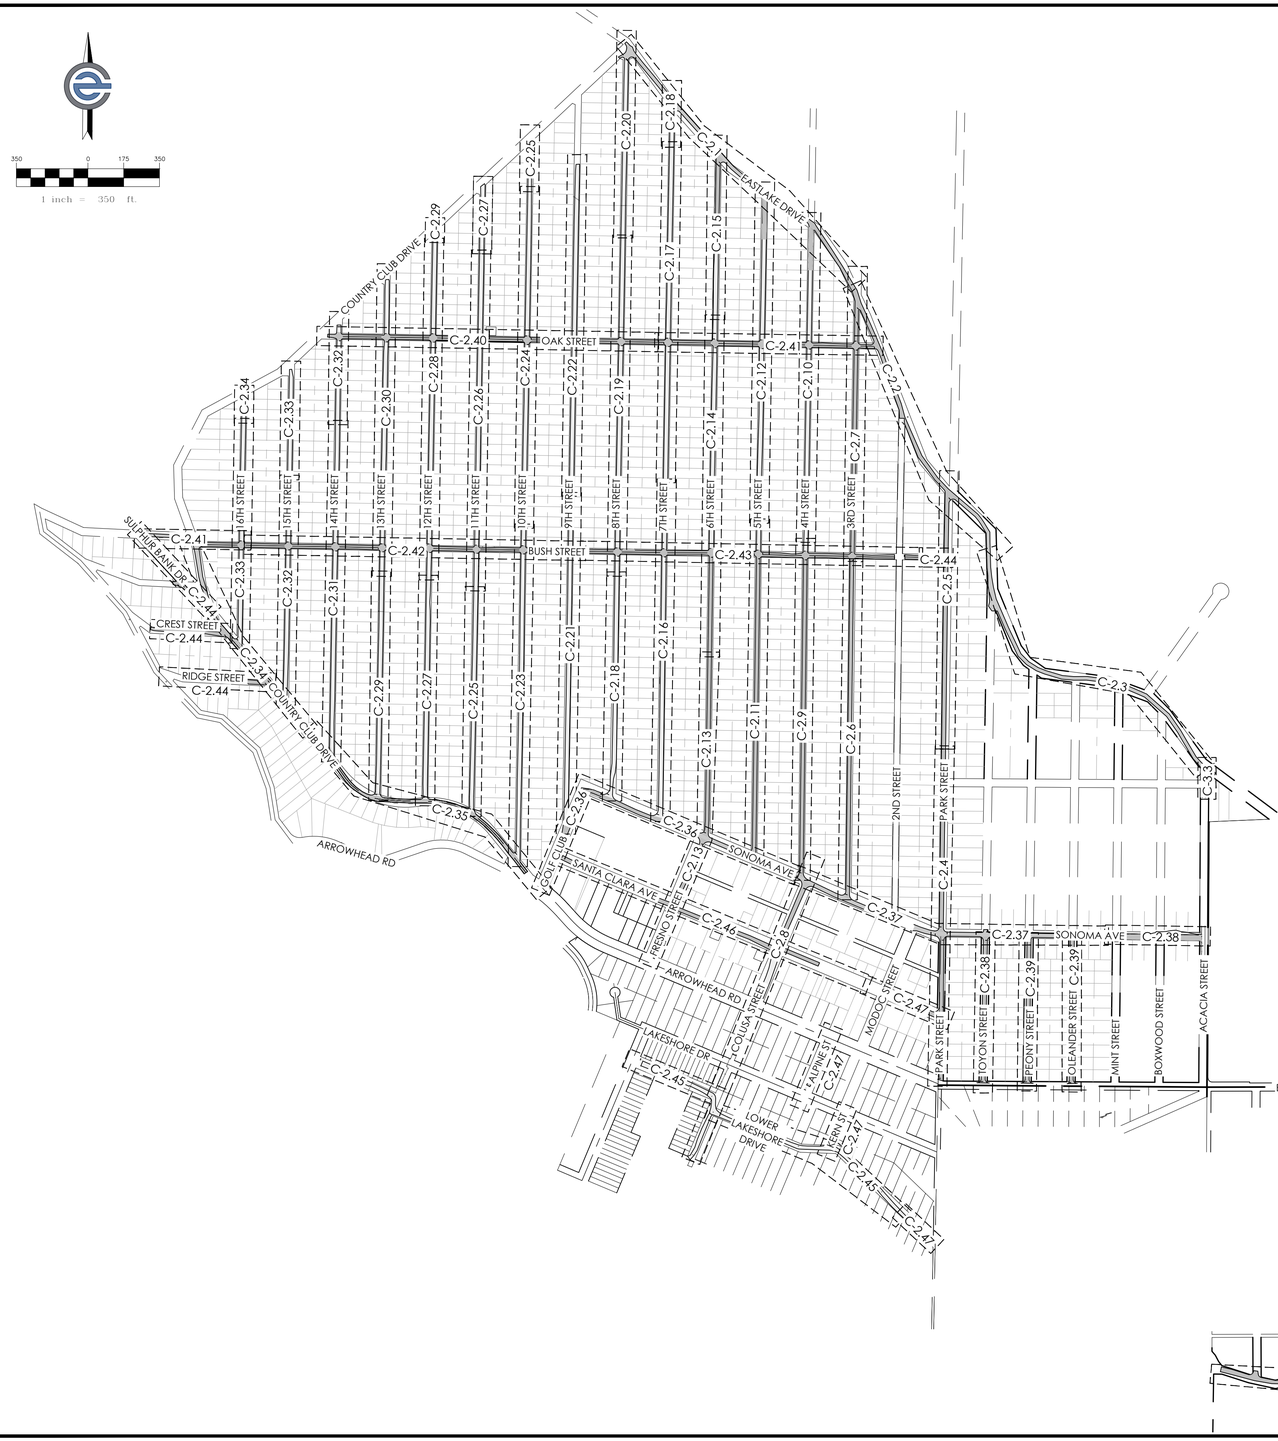

PARK AREA STREETS REHABILITATION SHEET INDEX:

C-1.0 COVER SHEET
C-1.1 GENERAL NOTES
C-2.0 ROAD MAP SHEET INDEX
C-2.1 EASTLAKE DRIVE- STA 0+00 TO 16+50
C-2.2 EASTLAKE DRIVE- STA 16+50 TO 31+50
C-2.3 EASTLAKE DRIVE- STA 31+50 TO 47+50
C-2.4 PARK STREET- STA 0+00 TO 16+50
C-2.5 PARK STREET- STA 16+50 TO 29+06
C-2.6 3RD STREET- STA 0+00 TO 16+50
C-2.7 3RD STREET- STA 16+50 TO 29+47
C-2.8 COLUSA STREET- STA 0+00 TO 14+70
C-2.9 4TH STREET- STA 0+00 TO 16+50
C-2.10 4TH STREET- STA 16+50 TO 31+98
C-2.11 5TH STREET- STA 0+00 TO 16+50
C-2.12 5TH STREET- STA 16+50 TO 32+53
C-2.13 FRESNO STREET- STA 0+00 TO 6+70
6TH STREET- STA 0+00 TO 9+00
C-2.14 6TH STREET- STA 9+00 TO 25+50
C-2.15 6TH STREET- STA 25+50 TO 33+43
C-2.16 7TH STREET- STA 0+00 TO 16+50
C-2.17 7TH STREET- STA 16+50 TO 33+00
C-2.18 7TH STREET- STA 33+00 TO 34+98
8TH STREET- STA 0+00 TO 11+00
C-2.19 8TH STREET- STA 11+00 TO 27+50
C-2.20 8TH STREET- STA 27+50 TO 37+05
C-2.21 9TH STREET- STA 0+00 TO 16+50
C-2.22 9TH STREET- STA 16+50 TO 33+00
C-2.23 10TH STREET- STA 0+00 TO 16+50
C-2.24 10TH STREET- STA 16+50 TO 33+00
C-2.25 10TH STREET- STA 33+00 TO 35+40
11TH STREET- STA 0+00 TO 11+00
C-2.26 11TH STREET- STA 11+00 TO 27+50
C-2.27 11TH STREET- STA 27+50 TO 30+79
12TH STREET- STA 0+00 TO 11+00
C-2.28 12TH STREET- STA 11+00 TO 27+50
C-2.29 12TH STREET- STA 27+50 TO 28+01
13TH STREET- STA 0+00 TO 11+00
C-2.30 13TH STREET- STA 11+00 TO 25+65
C-2.31 14TH STREET- STA 0+00 TO 16+50
C-2.32 14TH STREET- STA 16+50 TO 21+56
15TH STREET- STA 0+00 TO 11+00
C-2.33 15TH STREET- STA 11+00 TO 16+58
16TH STREET- STA 0+00 TO 11+00
C-2.34 16TH STREET- STA 11+00 TO 12+39
COUNTRY CLUB DRIVE- STA 0+00 TO 11+00
C-2.35 COUNTRY CLUB DRIVE- STA 11+00 TO 25+50
C-2.36 GOLF CLUB ROAD- STA 0+00 TO 5+33
SONOMA AVENUE- STA 5+33 TO 16+50
C-2.37 SONOMA AVENUE- STA 16+50 TO 32+50
C-2.38 SONOMA AVENUE- STA 32+50 TO 37+14
TOYON STREET-STA 0+00 TO 7+42
C-2.39 PEONY STREET- STA 0+00 TO 7+42
OLEANDER STREET- STA 0+00 TO 7+38
C-2.40 OAK STREET- STA 0+00 TO 16+50
C-2.41 OAK STREET- STA 16+50 TO 27+38
BUSH STREET- STA 0+00 TO 5+50
C-2.42 BUSH STREET- STA 5+50 TO 22+00
C-2.43 BUSH STREET- STA 22+00 TO 38+50
C-2.44 BUSH STREET- STA 38+50 TO 39+80
CREST STREET- STA 0+00 TO 3+86
SULPHUR BANK DRIVE- STA 0+00 TO 5+50
RIDGE STREET- STA 0+00 TO 4+25
C-2.45 LOWER LAKESHORE DRIVE- STA 0+00 TO 15+50
C-2.46 SANTA CLARA AVENUE- STA 0+00 TO 16+50
C-2.47 SANTA CLARA AVENUE- STA 16+50 TO 20+43
ALPINE STREET- STA 0+00 TO 3+10
KERN STREET- STA 0+00 TO 1+92
LOWER LAKESHORE DRIVE- STA 15+50 TO 17+67
C-2.48 WOODLAND DRIVE- STA 0+00 TO 16+50
C-2.49 WOODLAND DRIVE- STA 16+50 TO 30+50
C-2.50 WOODLAND DRIVE- STA 30+50 TO 34+09
C-3.01 PROJECT DETAILS/ TYPICAL SECTIONS
C-3.02 SONOMA AVENUE- STA 32+50 TO 37+14 PLAN AND PROFILE
C-3.03 ACACIA STREET- STA 0+00 TO 1+73
EASTLAKE DRIVE- STA 47+50 TO 48+63
C-3.04 AGENCY DETAILS

NO.	DATE	DESCRIPTION
1	4/25/2024	100% PLAN SUBMITTAL

DATE: 4/25/2024
SCALE: 1" = 350'
DRAWN BY: NTL
DESIGNED BY: MRH
CHECKED BY: DLS

REGISTERED PROFESSIONAL ENGINEER
MARISA ROSE HERWEGH
C 91572
CIVIL
STATE OF CALIFORNIA

CALIFORNIA ENGINEERING COMPANY INC
ESTD 1986
CIVIL ENGINEERING
LAND SURVEYING
FUNDING PROCUREMENT
CONSTRUCTION ADMINISTRATION
www.cecusa.net
1110 Civic Center Blvd. Suite 404 | Yuba City, CA 95993 | (530) 751-0952 Office

CITY OF CLEARLAKE

ROAD MAP SHEET INDEX

PARK AREA STREETS REHABILITATION PROJECT

PROJECT NUMBER 23-703

SHEET C-2.0 OF 57

California Engineering Company is not responsible for the accuracy or completeness of reproductions of this document generated by others from electronic media.

Y:\CEC Jobs\Project\23-703 City of Clearlake Park Streets Project\Eng\ImpPlns\23-703 Park Streets- Imp Plans.dwg Apr 25, 2024 01:19 pm mjayne