Sign Pedro Padilla

Date 04-05-21

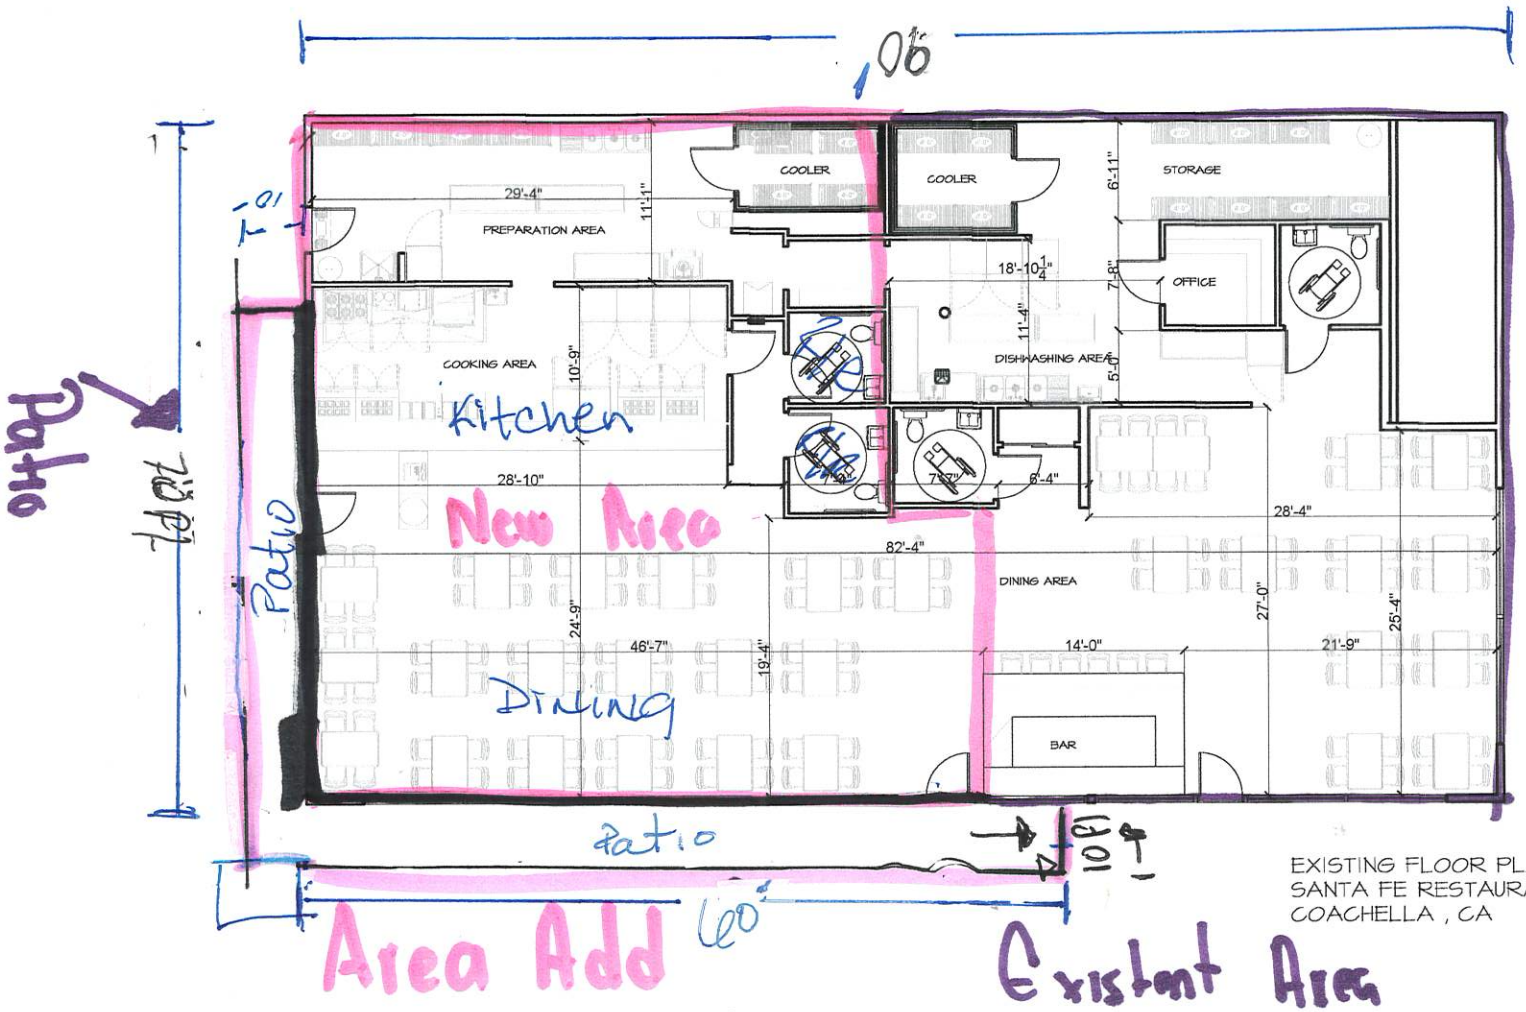

EXISTING FLOOR PLAN AREA
SANTA FE RESTAURANT,
COACHELLA , CA

49305 Grapefruit Blvd Suite 2, 3, 4

RECEIVED
APR 06 2021
Dept. of Alcoholic Beverage Control
Palm Desert