ATTACHMENT 5

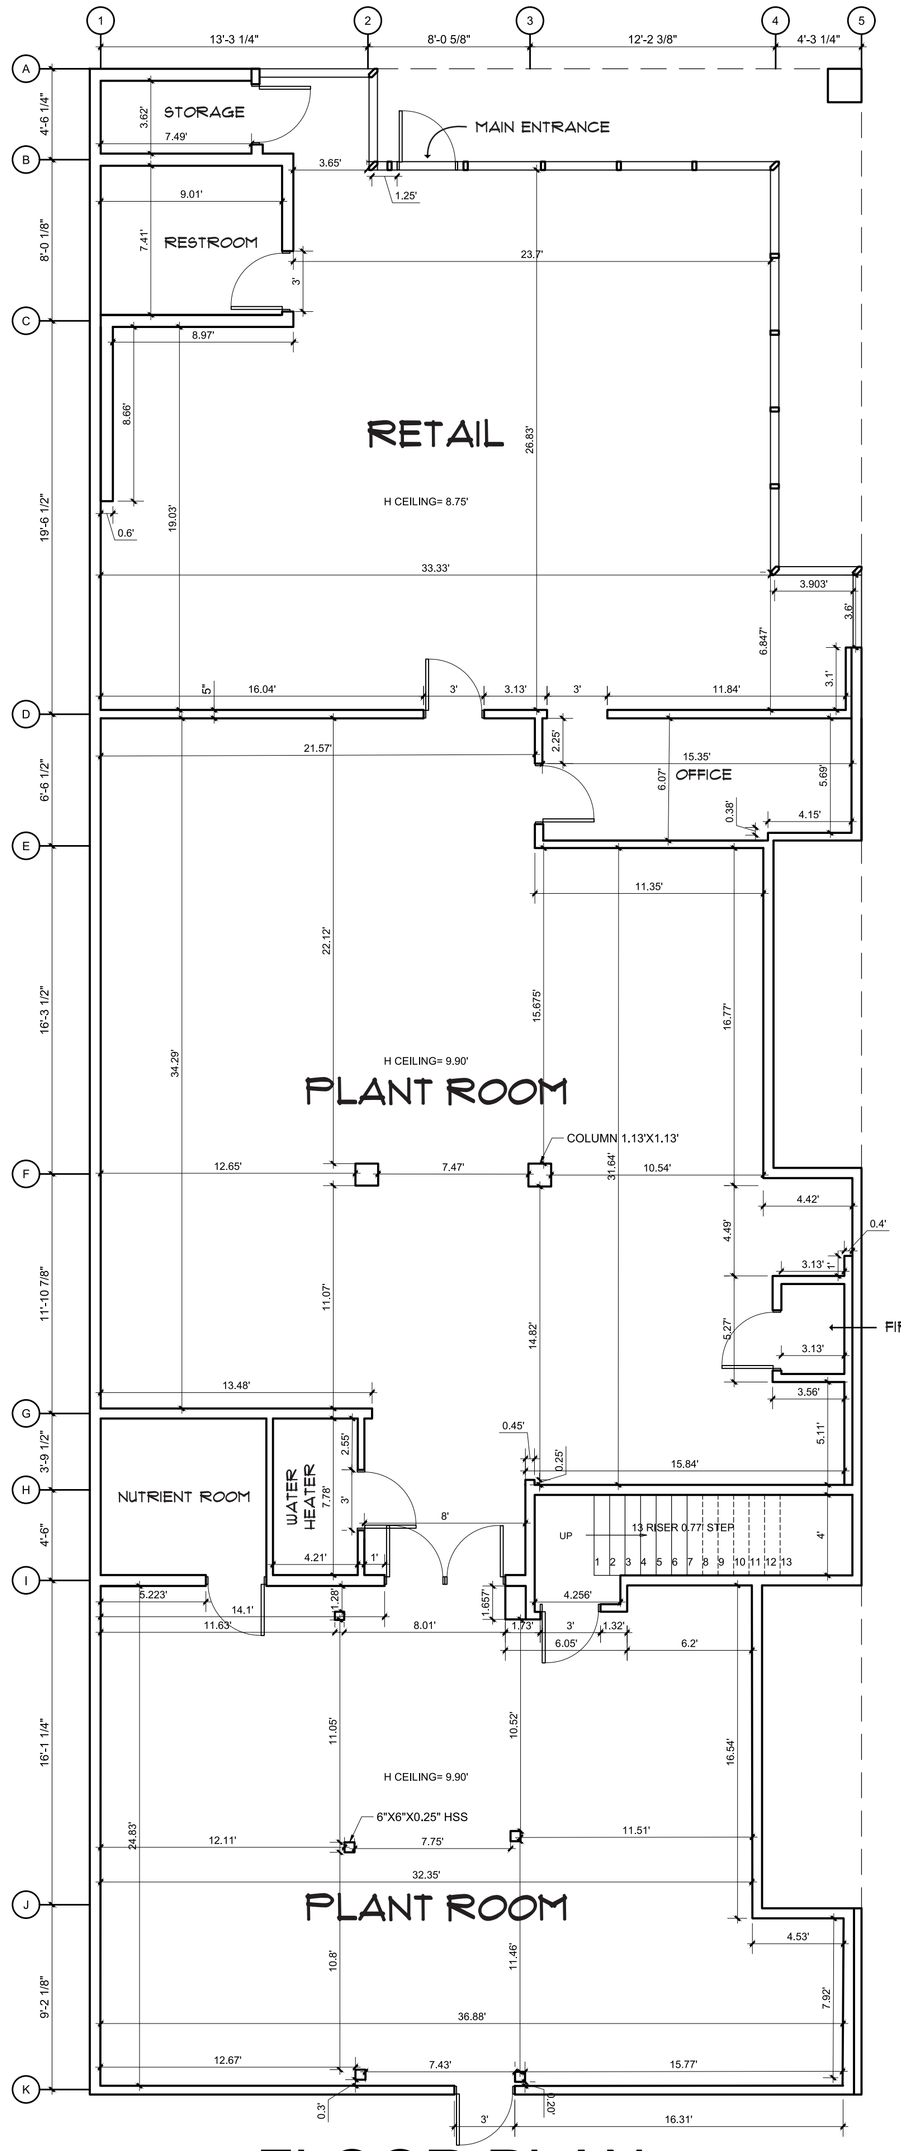

FLOOR PLAN

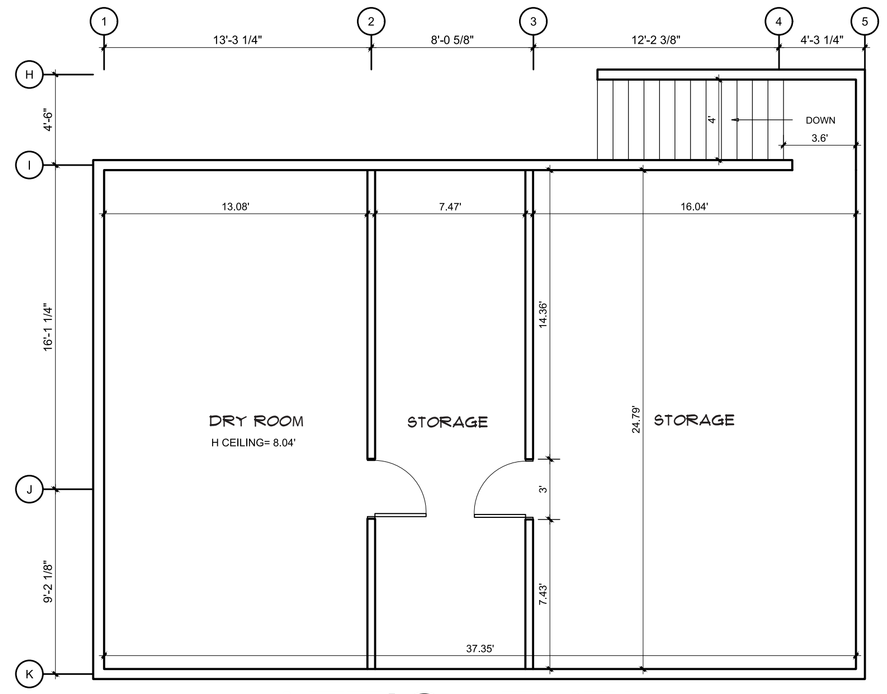

ATTIC LEVEL

2' 10'

0' 5' 20'

SCALE 3/16":1'-0" ON FULL SIZE /24"X36"
SCALE 3/32":1'-0" ON HALF SIZE /11"X17"

BUILDING & CITY ARCHITECTURE AND ENGINEERING CONSULTANTS,LLC.

WILLIAM A. AGUIRRE, P.E.
CIVIL ENGINEER
Lic. C65478

951.204.1013
68207 PASADA ROAD,
CATHEDRAL CITY, CA 92234
WWW.ARCH-ENG-CONSULTANTS.COM
waguirre@arch-eng-consultants.com
SKYPE: bill-a-2011

REGISTERED PROFESSIONAL ENGINEER
WILLIAM A. AGUIRRE
C 65478
EXP. 9-30-21
CIVIL
STATE OF CALIFORNIA

OWNER: JESUS GONZALEZ
(760) 766-6233

jesusrgonz@yahoo.com

Notice.- It's the contractors & client's responsability prior to and during construction to notify the design professional in writing of any percieved errors, omissions or discrepancies prior to proceeding/continue with work.

No.		Date

TENANT IMPROVEMENT SUITE "H"

86-705 AVENUE 54
SUITE H
COACHELLA, CA
92236

FLOOR PLAN & ATTIC LEVEL

Project number	21384
Date	05-24-2021
Drawn by	L.GALLO
Checked by	W.AGUIRRE

A-101

Scale NOTED