NOTES:

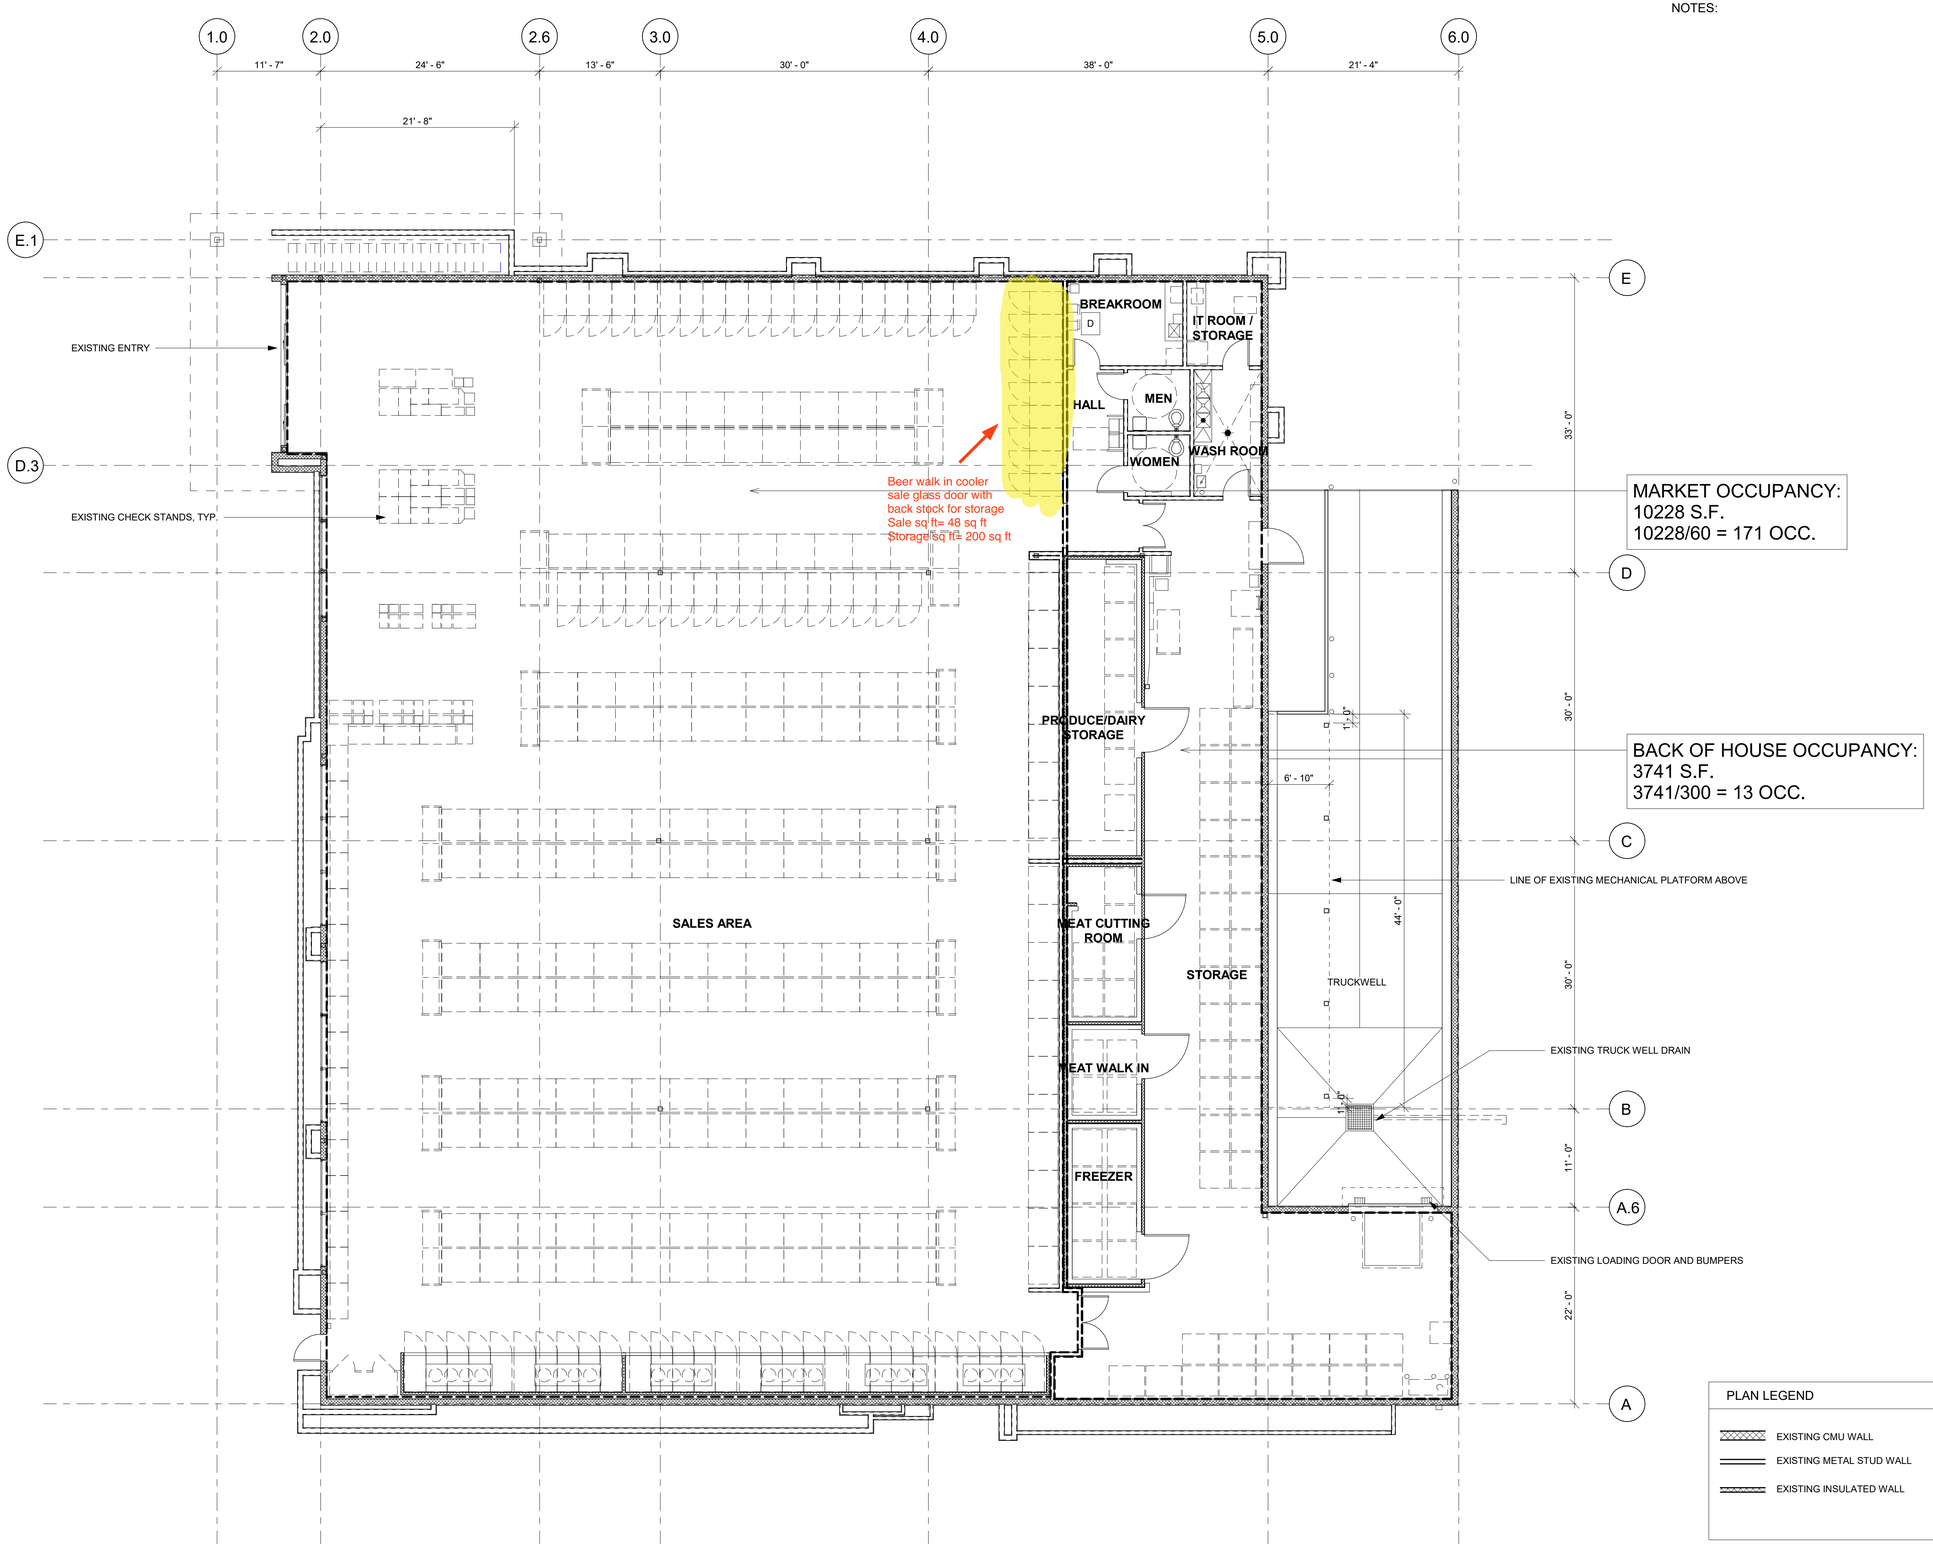

EXISTING FLOOR PLAN | 1/8" = 1'-0" | 1

OWNER

--

PROJECT ADDRESS:

VAN BURREN & 5OTH
COACHELLA, CA

Zinayda Reyes, Architect

16938 Willard Street
Van Nuys, CA 91406
T: 213.280.7767

MARK	DATE	ISSUE

STAMP

SHEET TITLE

FLOOR PLAN

SHEET NUMBER

A-1.1