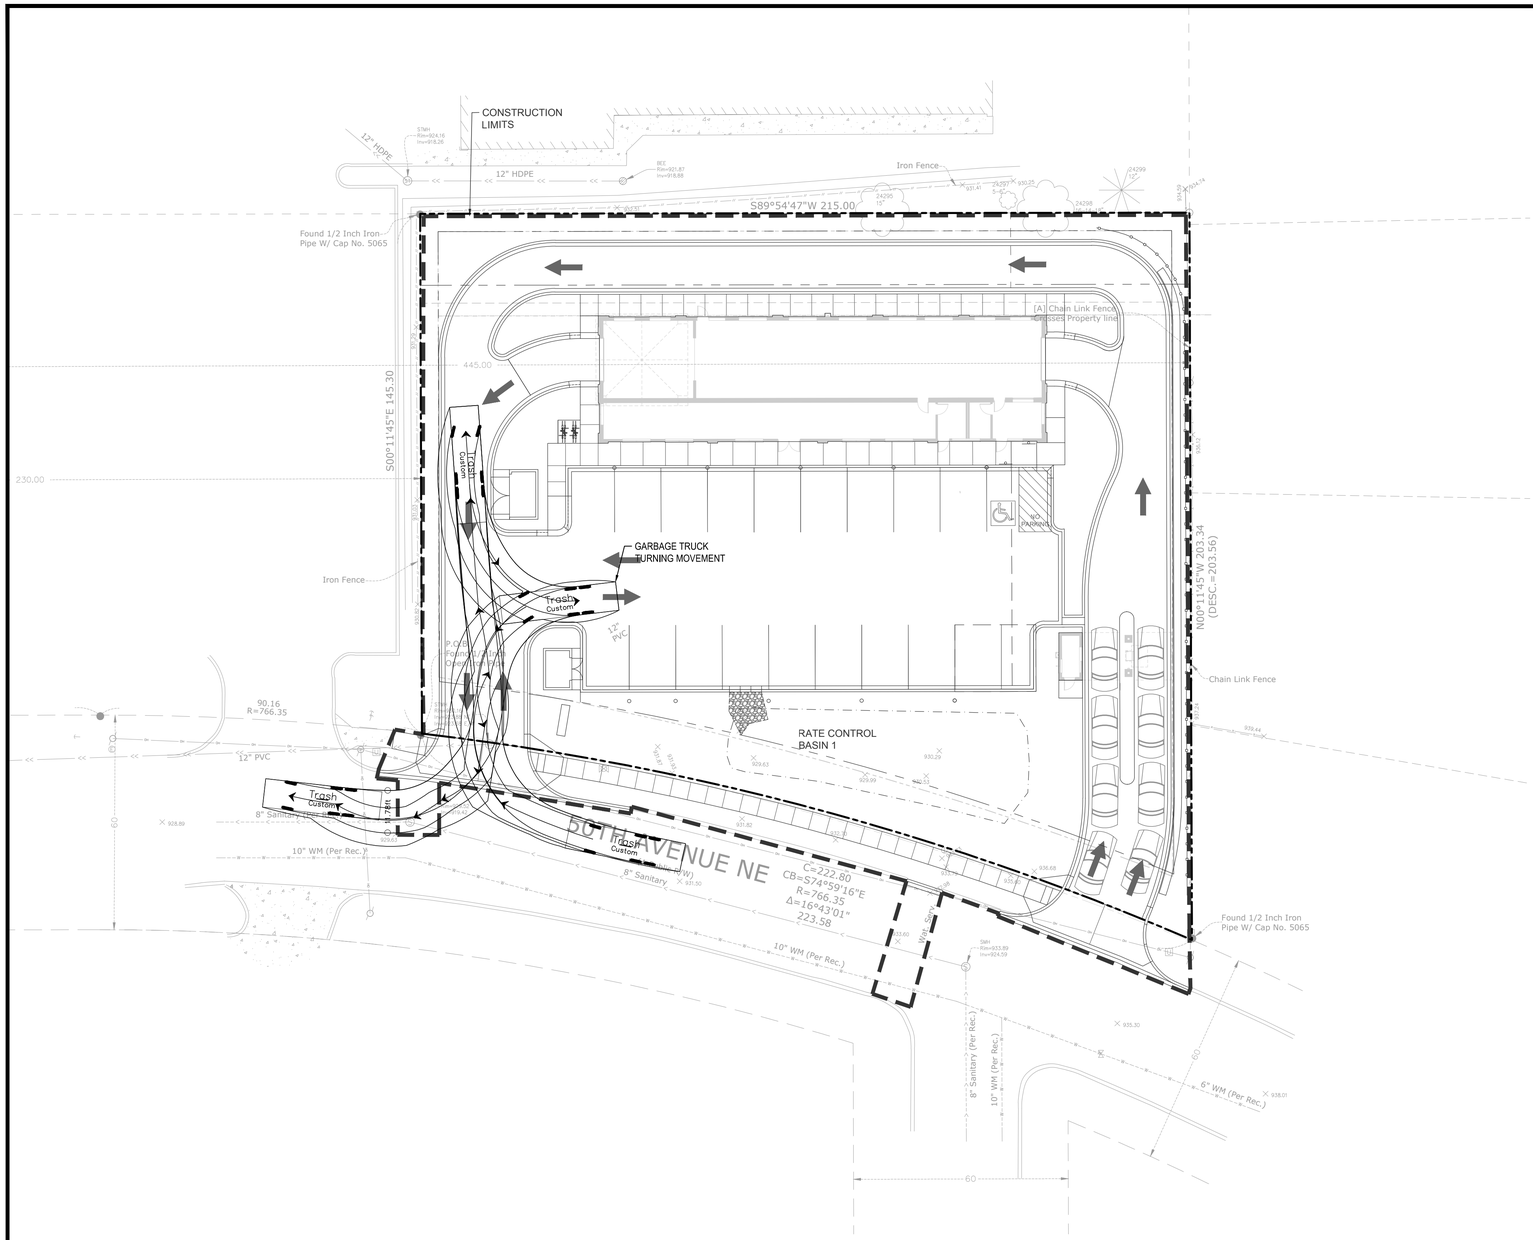

Know what's below. Call before you dig.

1" = 20'-0"
10'-0" 0 20'-0"

CivilSite GROUP
Civil Engineering • Surveying • Landscape Architecture
5000 Glenwood Avenue
Golden Valley, MN 55422
civilsitegroup.com 612-615-0060

PRELIMINARY: NOT FOR CONSTRUCTION

PROJECT
TSUNAMI EXPRESS CAR WASH
999 50TH AVE. NE, COLUMBIA HEIGHTS, MN 55421

OWNER
TSUNAMI EXPRESS CAR WASH, LLC.
4890 MEADOWS ROAD, #300, LAKE OSWEGO, OREGON 97035

ISSUE/SUBMITTAL SUMMARY

DATE	DESCRIPTION
8/05/24	CITY SUBMITTAL

PROJECT MANAGER	DAVE KNAEBLE
CONTACT NUMBER	612-615-0060
DRAWN BY	DK, WMB
REVIEWED BY	DK
PROJECT NUMBER	24289

REVISION SUMMARY

DATE	DESCRIPTION

TURNING MOVEMENT

C2.1

© COPYRIGHT 2023 CIVIL SITE GROUP INC.