

CONSOLIDATED GOVERNMENT
What progress has preserved.
PLANNING DEPARTMENT

COUNCIL STAFF REPORT

REZN-07-26-1395

Applicant:	James A William Jr
Owner:	James A William Jr
Location:	1119 Neill Drive
Parcel:	031-045-007
Acreage:	0.16 Acres
Current Zoning Classification:	Neighborhood Commercial (NC)
Proposed Zoning Classification:	Residential Multifamily – 1
Proposed Conditions:	Minimum rear yard setback of 5 feet.
Current Use of Property:	Single Family Residential
Proposed Use of Property:	Single Family Residential
Council District:	District 8
PAC Recommendation:	Approval based on the Staff Report and compatibility with existing land uses.
Planning Department Recommendation:	Approval based on compatibility with existing land uses.
Fort Benning's Recommendation:	N/A
DRI Recommendation:	N/A
General Land Use:	Consistent Planning Area E

Current Land Use Designation:	Single Family Residential								
Future Land Use Designation:	Single Family Residential								
Compatible with Existing Land-Uses:	Yes								
Environmental Impacts:	The property does not lie within the floodway and floodplain area. The developer will need an approved drainage plan prior to issuance of a Site Development permit, if a permit is required.								
City Services:	Property is served by all city services.								
Traffic Engineering:	This site shall meet the Codes and regulations of the Columbus Consolidated Government for residential usage.								
School Impact:	N/A								
Buffer Requirement:	The site shall include a Category A buffer. The 3 options under Category A are: 1) 5 feet with a certain amount of canopy trees, under story trees, and shrubs / ornamental grasses per 100 linear feet. 2) 10 feet with a certain amount of shrubs / ornamental grasses per 100 linear feet and a wood fence or masonry wall. 3) 20 feet undisturbed natural buffer.								
Fort Moore's Recommendation:	N/A								
DRI Recommendation:	N/A								
Surrounding Zoning:	<table> <tr> <td>North</td><td>Neighborhood Commercial (NC)</td></tr> <tr> <td>South</td><td>Residential Multifamily – 1 (RMF1)</td></tr> <tr> <td>East</td><td>Neighborhood Commercial (NC)</td></tr> <tr> <td>West</td><td>Residential Multifamily – 1 (RMF1)</td></tr> </table>	North	Neighborhood Commercial (NC)	South	Residential Multifamily – 1 (RMF1)	East	Neighborhood Commercial (NC)	West	Residential Multifamily – 1 (RMF1)
North	Neighborhood Commercial (NC)								
South	Residential Multifamily – 1 (RMF1)								
East	Neighborhood Commercial (NC)								
West	Residential Multifamily – 1 (RMF1)								
Attitude of Property Owners:	Forty Five (45) property owners within 300 feet of the subject properties were notified of the rezoning request. The Planning Department received no calls and/or emails regarding the rezoning.								

Approval 0 Responses
Opposition 0 Responses

Additional Information:

Has been historically used as a single family residence.



Attachments:

- Aerial Land Use Map
- Location Map
- Zoning Map
- Existing Land Use Map
- Future Land Use Map
- Site Plan




Area to be Rezoned



REZN 07-26-1395: Aerial Map CCG Planning Department

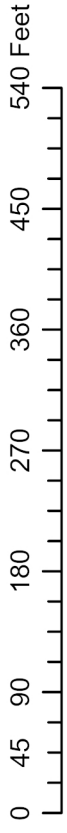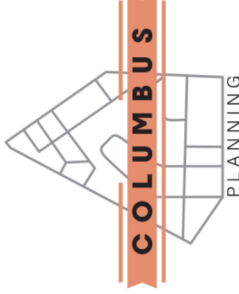

This material is made available as a public service.
Maps and data are to be used for reference purposes only.

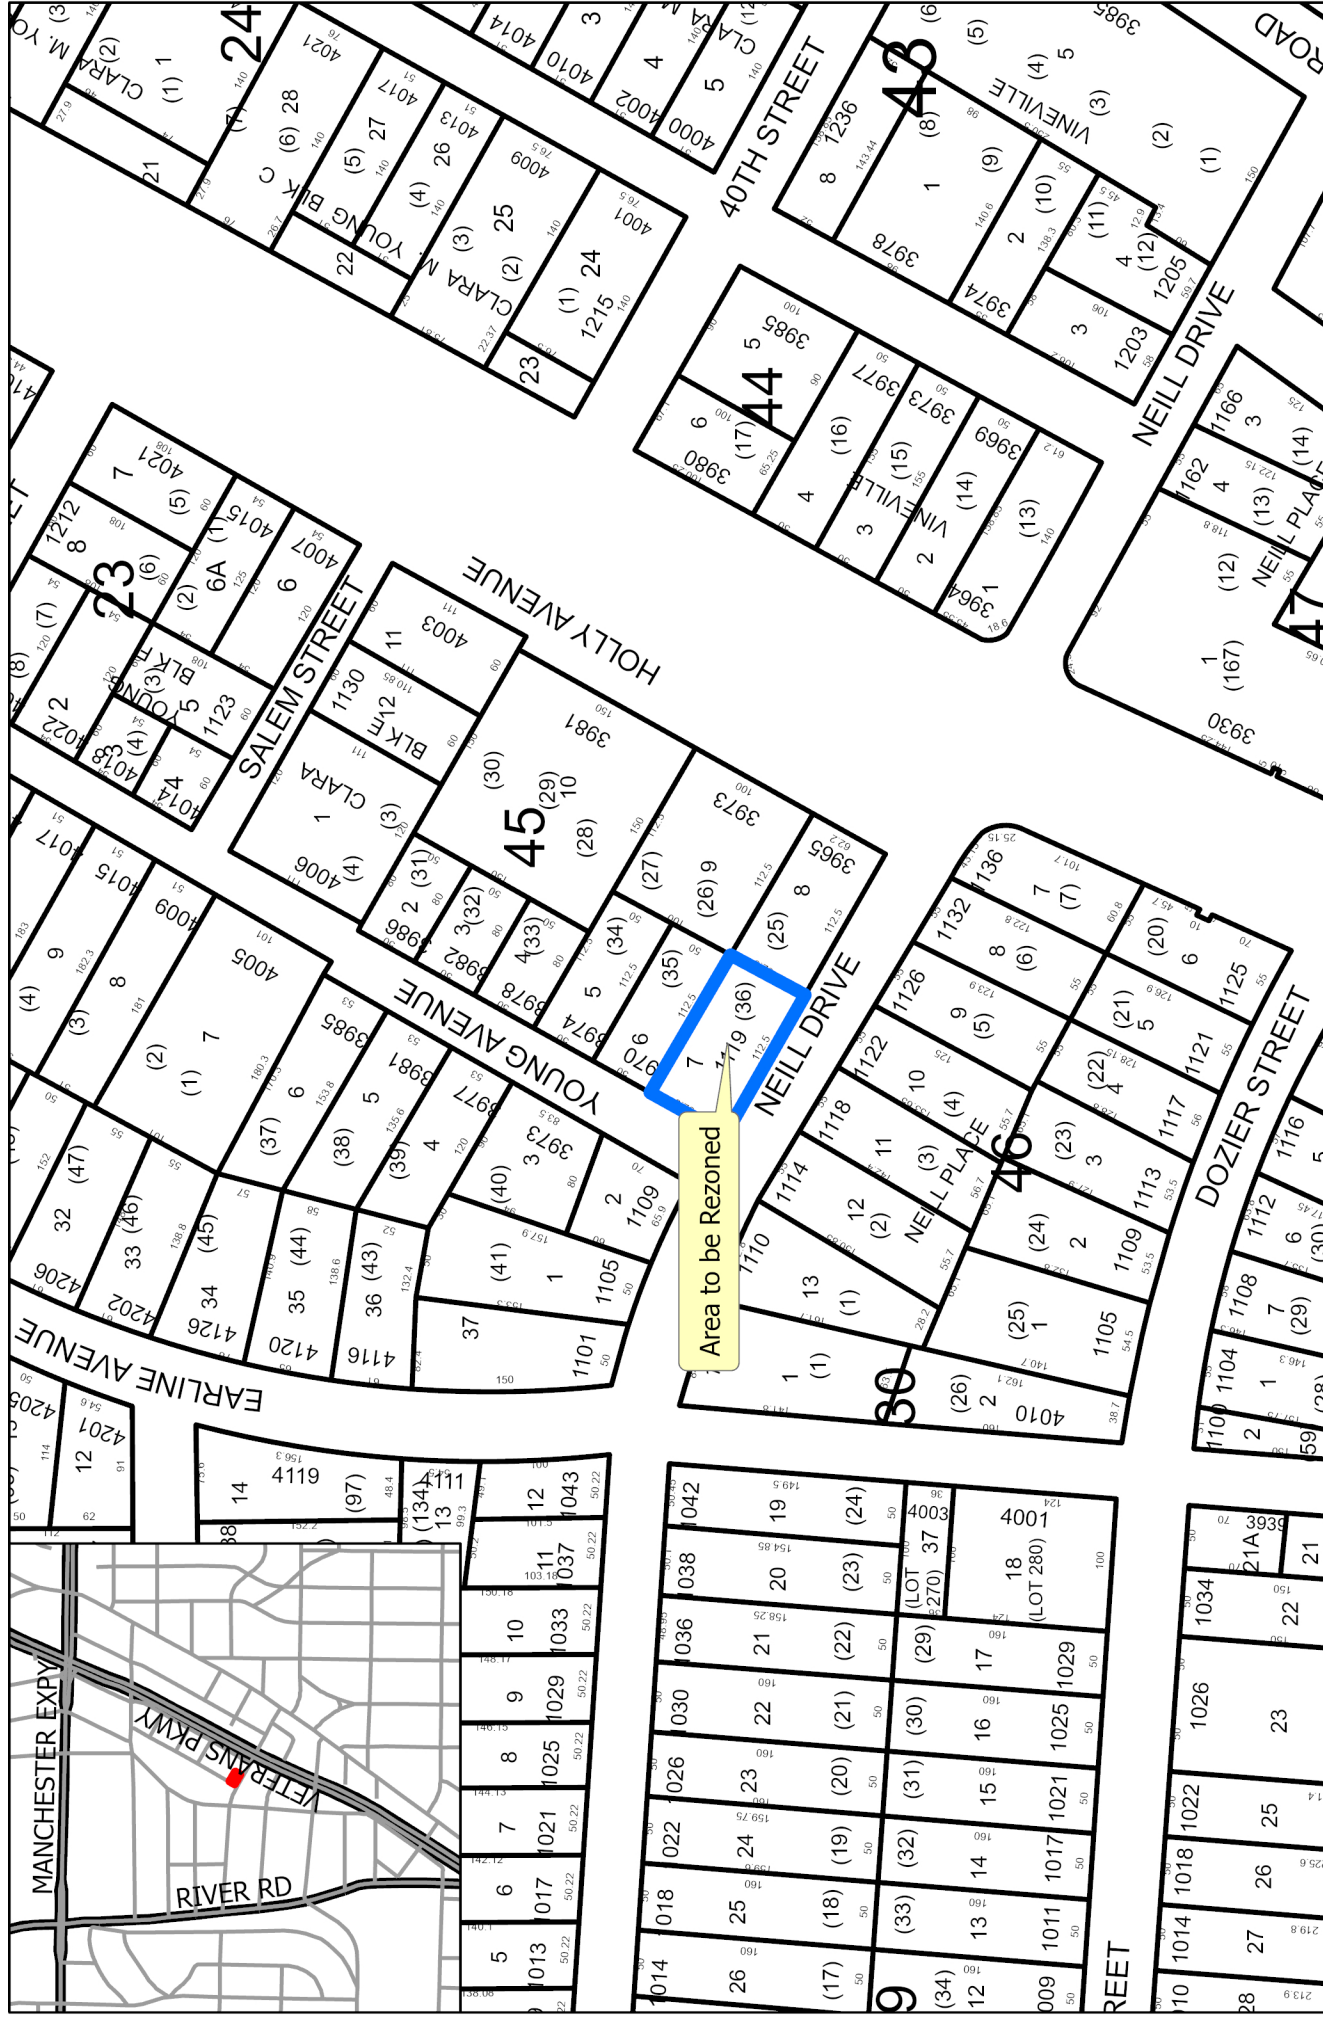

REZN 07-26-1395: Location Map CCG Planning Department

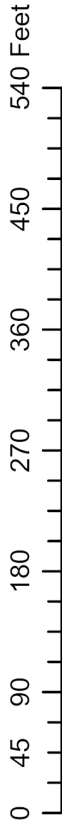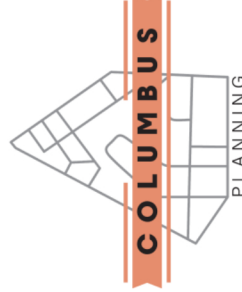


This material is made available as a public service.
Maps and data are to be used for reference purposes only.





REZN 07-26-1395: Zoning Map CCG Planning Department

Prepared by Rex Wilkinson 8/5/2026

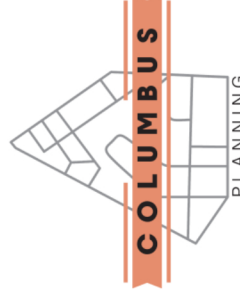

This material is made available as a public service.
Maps and data are to be used for reference purposes only.

The data contained is subject to constant change.
Map information is believed to be correct but is not guaranteed.

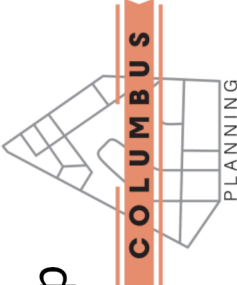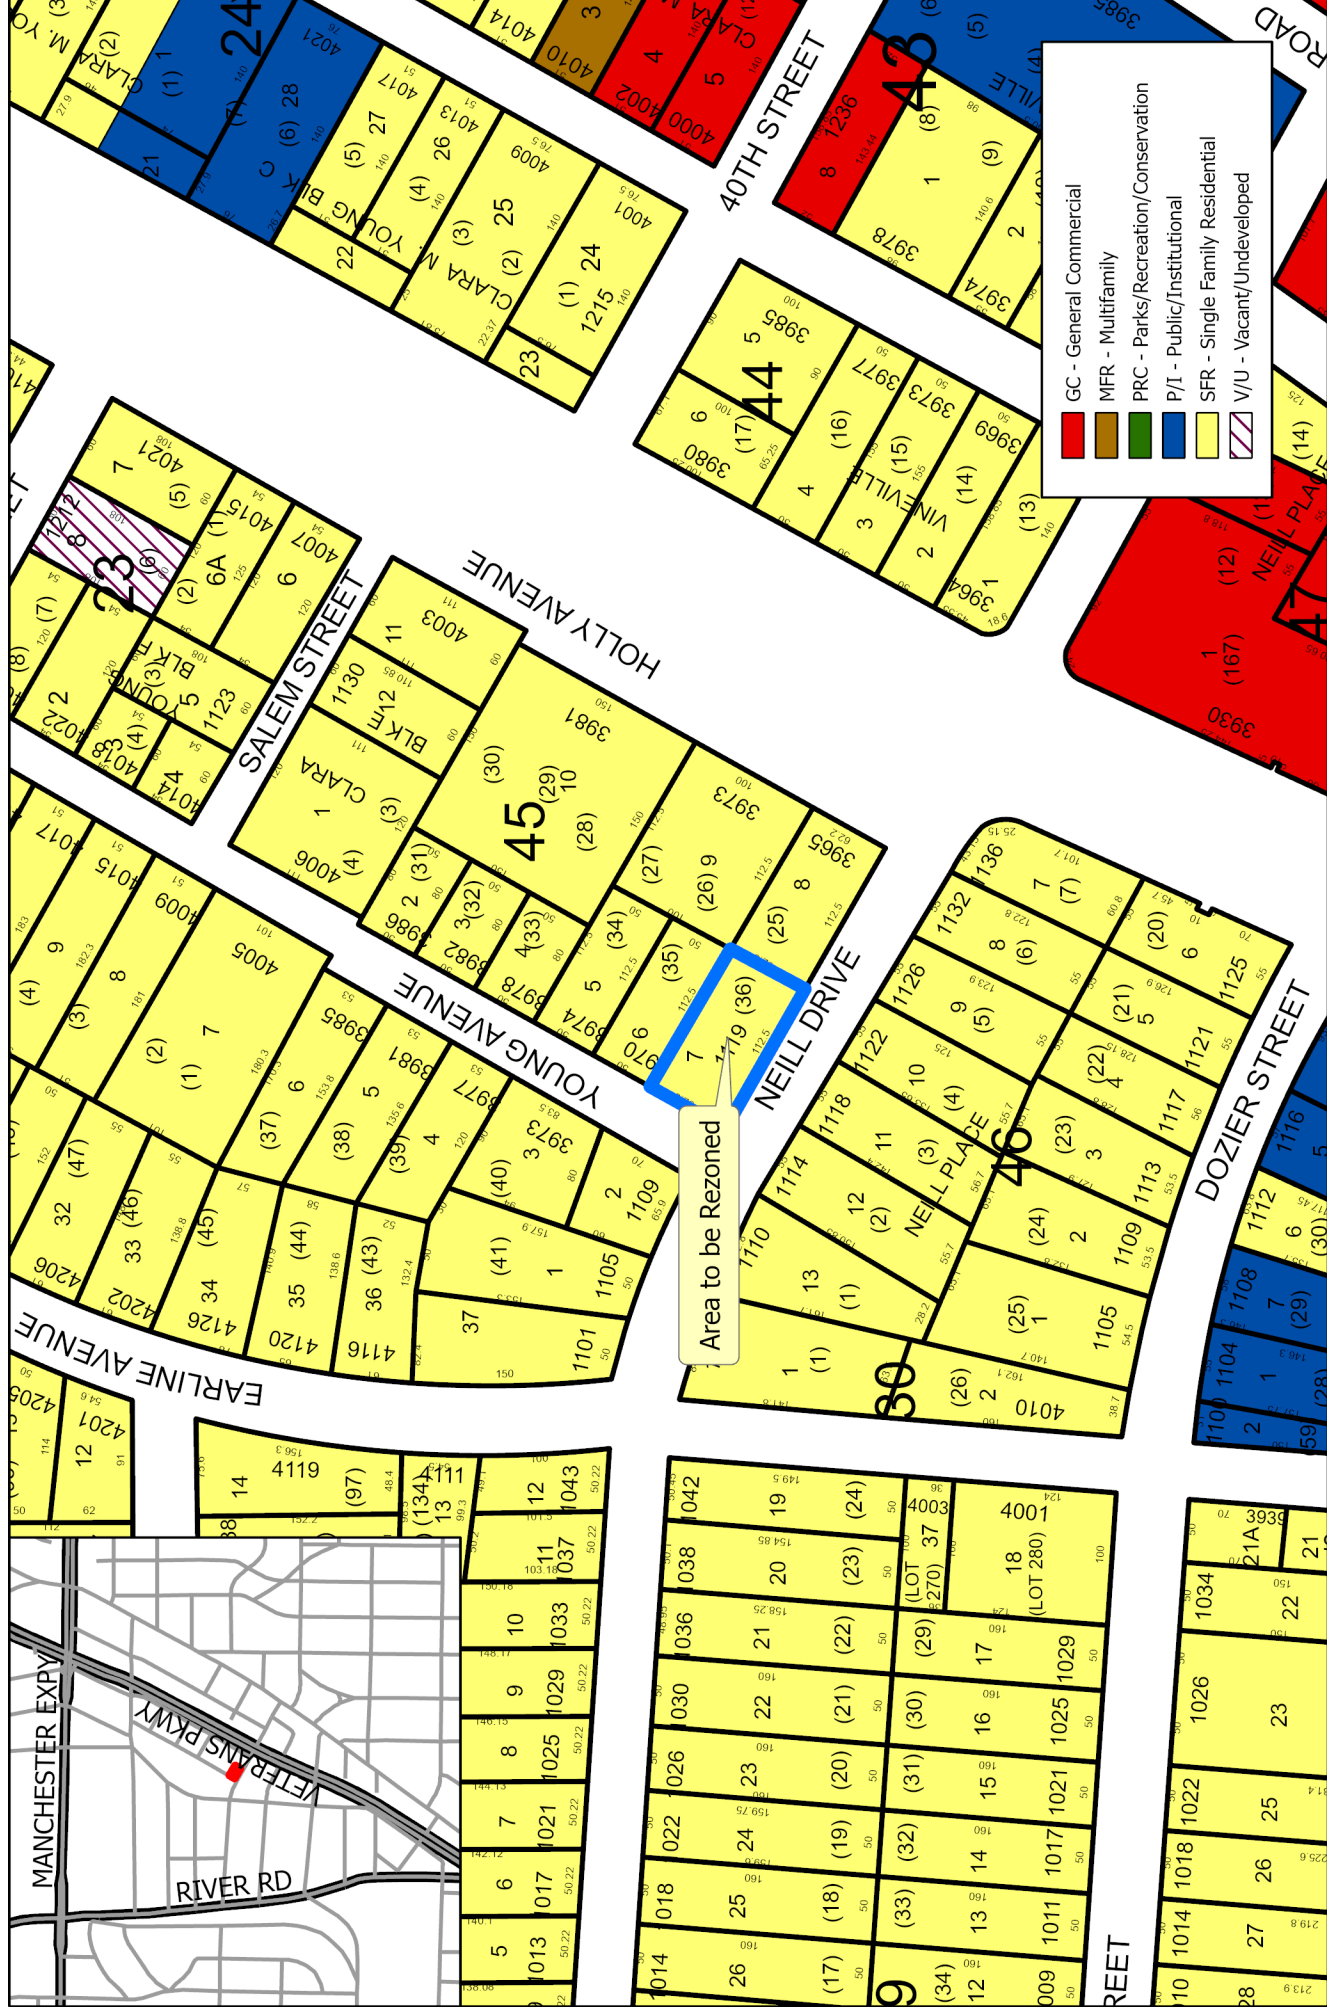

REZN 07-26-1395: Existing Land Use Map



CCG Planning Department

Prepared by Rex Wilkinson 8/5/2026




This material is made available as a public service.
Maps and data are to be used for reference purposes only.

The data contained is subject to constant change.
Map information is believed to be correct but is not guaranteed.

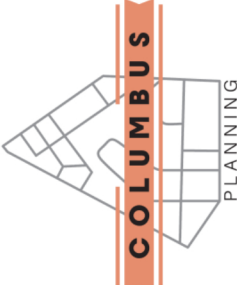
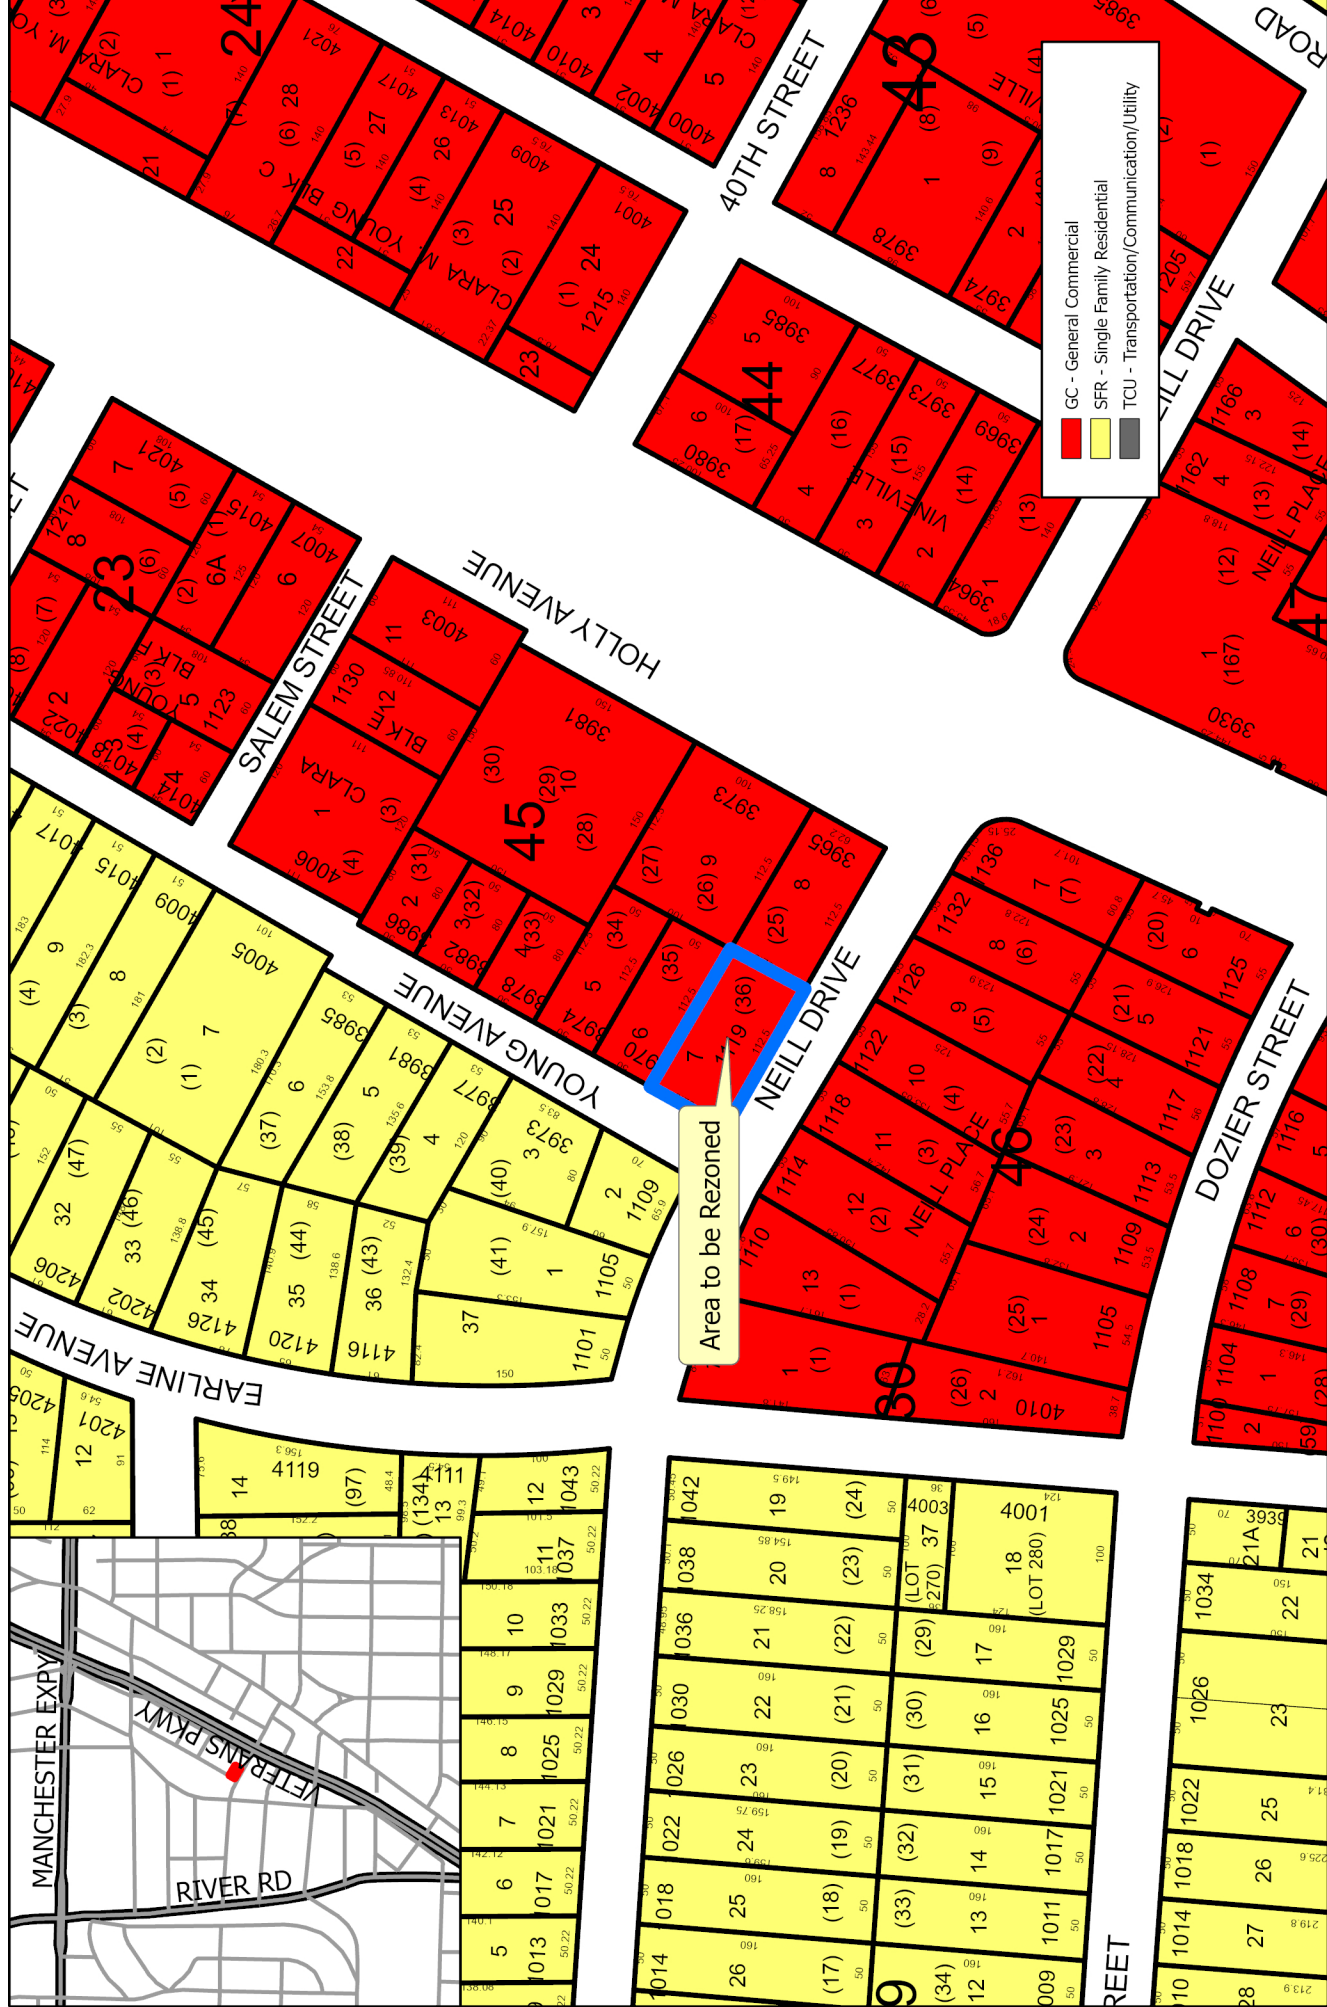


REZN 07-26-1395: Future Land Use Map CCG Planning Department

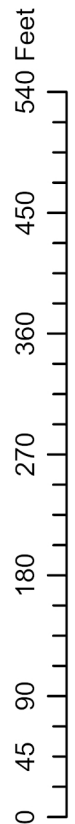

This material is made available as a public service.
Maps and data are to be used for reference purposes only.

The data contained is subject to constant change.
Map information is believed to be correct but is not guaranteed.

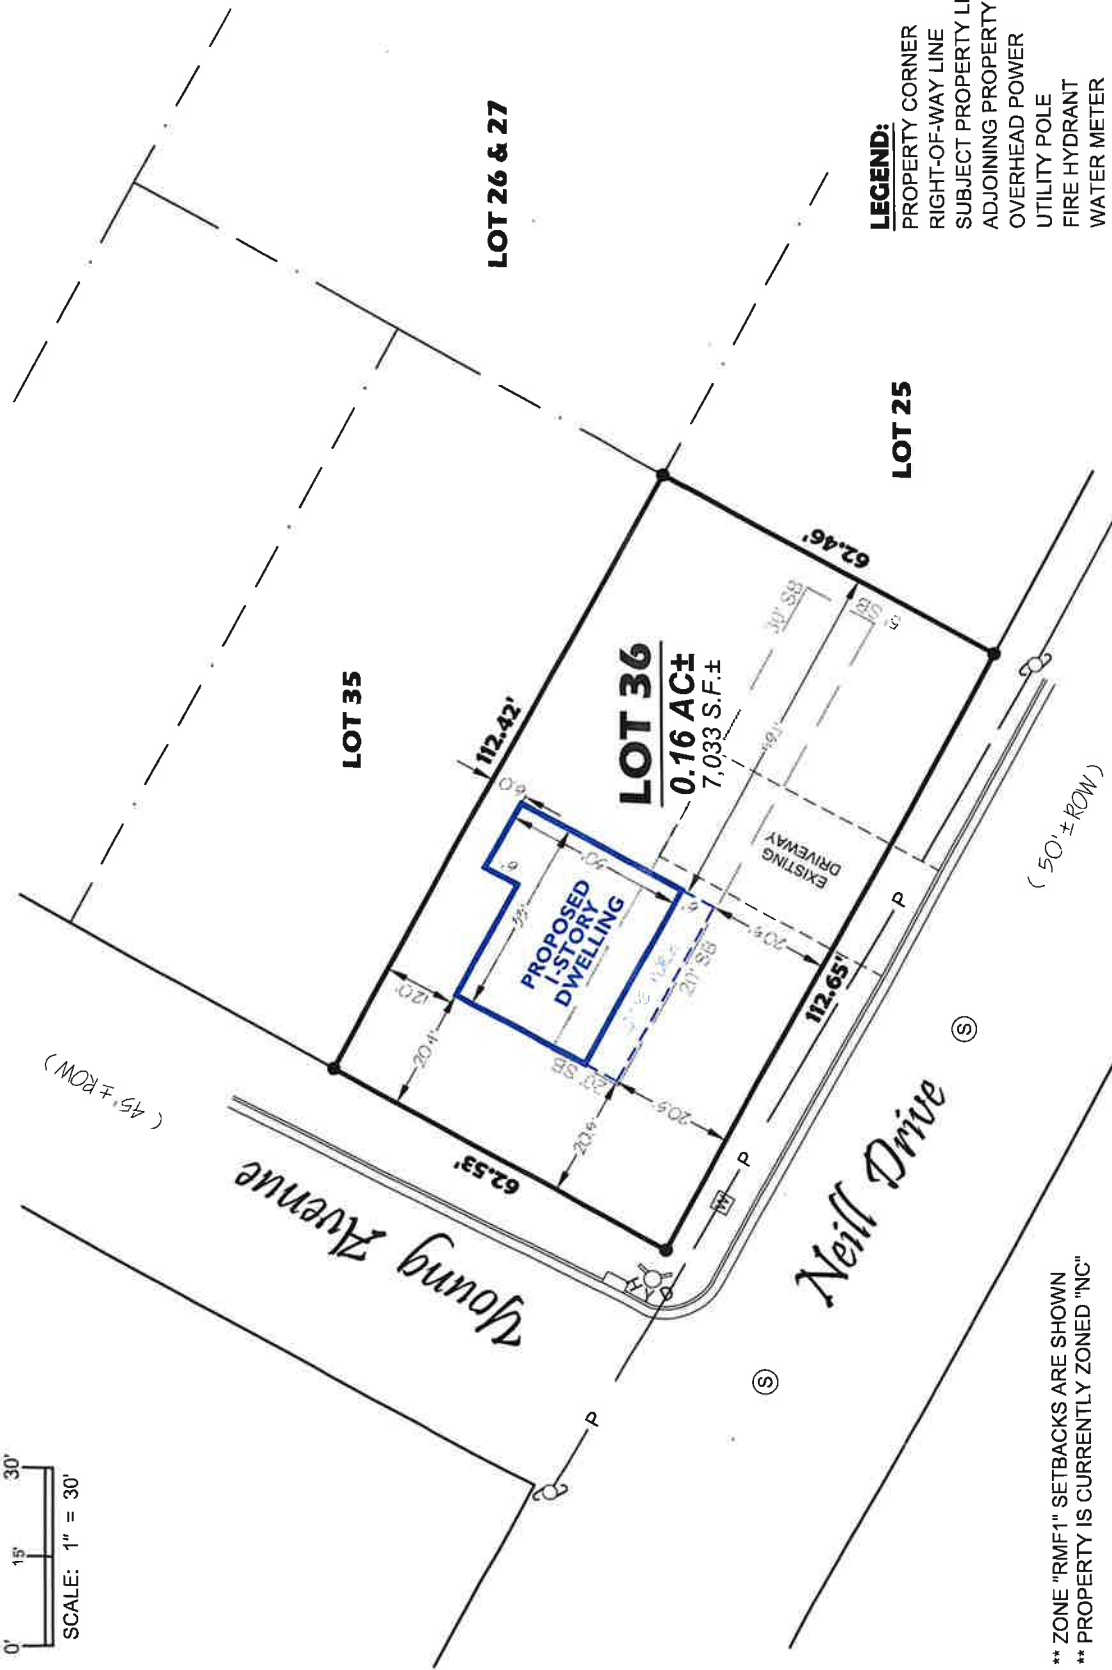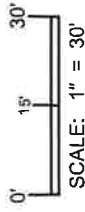

** ZONE "RMF-1" SETBACKS ARE SHOWN
 ** PROPERTY IS CURRENTLY ZONED "NC"

SITE PLAN FOR
1119 NEILL DRIVE
 LOT 36, VINEVILLE TERRACE SUBDIVISION
 COLUMBUS, MUSCOGEE CO., GA

PREPARED FOR:

JAMES WILLIAMS, JR.

PROPERTY LINES SHOWN ARE FROM A SITE VISIT.
 THIS IS NOT A SURVEY. FOR SITE PLAN & REZONING PURPOSES ONLY.

DATE: AUG. 24, 2026 | SCALE: 1" = 30' | PARCEL ID: 031 045 007 | DRAWN BY: BH