
EXHIBIT B – PROJECT LOCATION MAP

Proposed Utilities Operations Building | 11221 SW 49th Street, Cooper City, FL 33330

CITY OF COOPER CITY

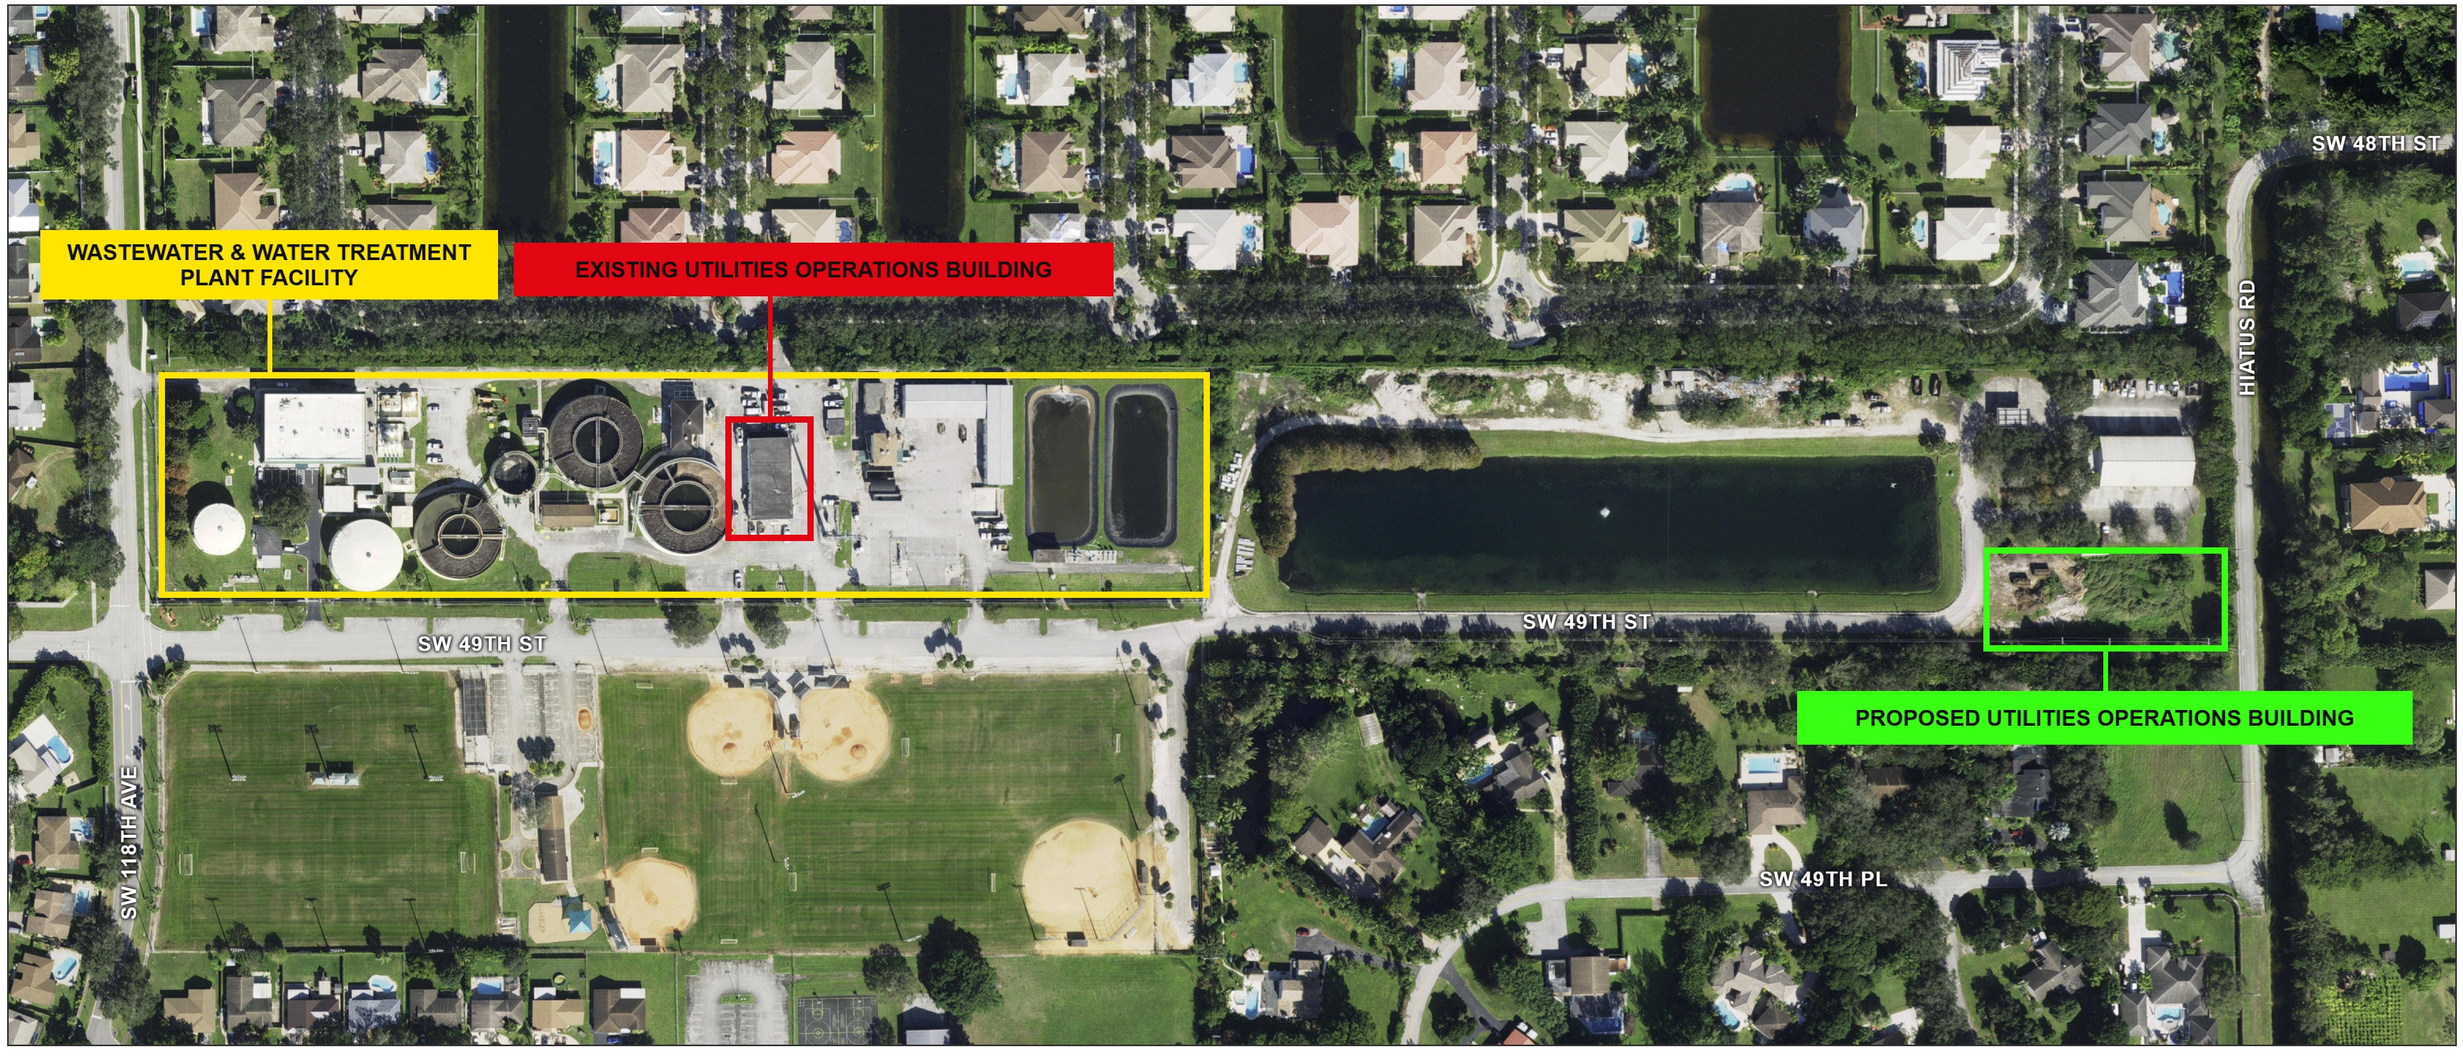

LEGEND

- Existing Utilities Operations Building
- Proposed Utilities Operations Building
- Wastewater Treatment & Water Treatment Plant Facility

Aerial imagery: Esri World Imagery (Esri, Maxar, Earthstar Geographics). For illustrative purposes only; not to scale.