
EXHIBIT A – PROPOSED WASTEWATER TREATMENT PLANT IMPROVEMENTS

Cooper City Wastewater Treatment Plant | 11791 SW 49th Street, Cooper City, FL 33330

CITY OF COOPER CITY

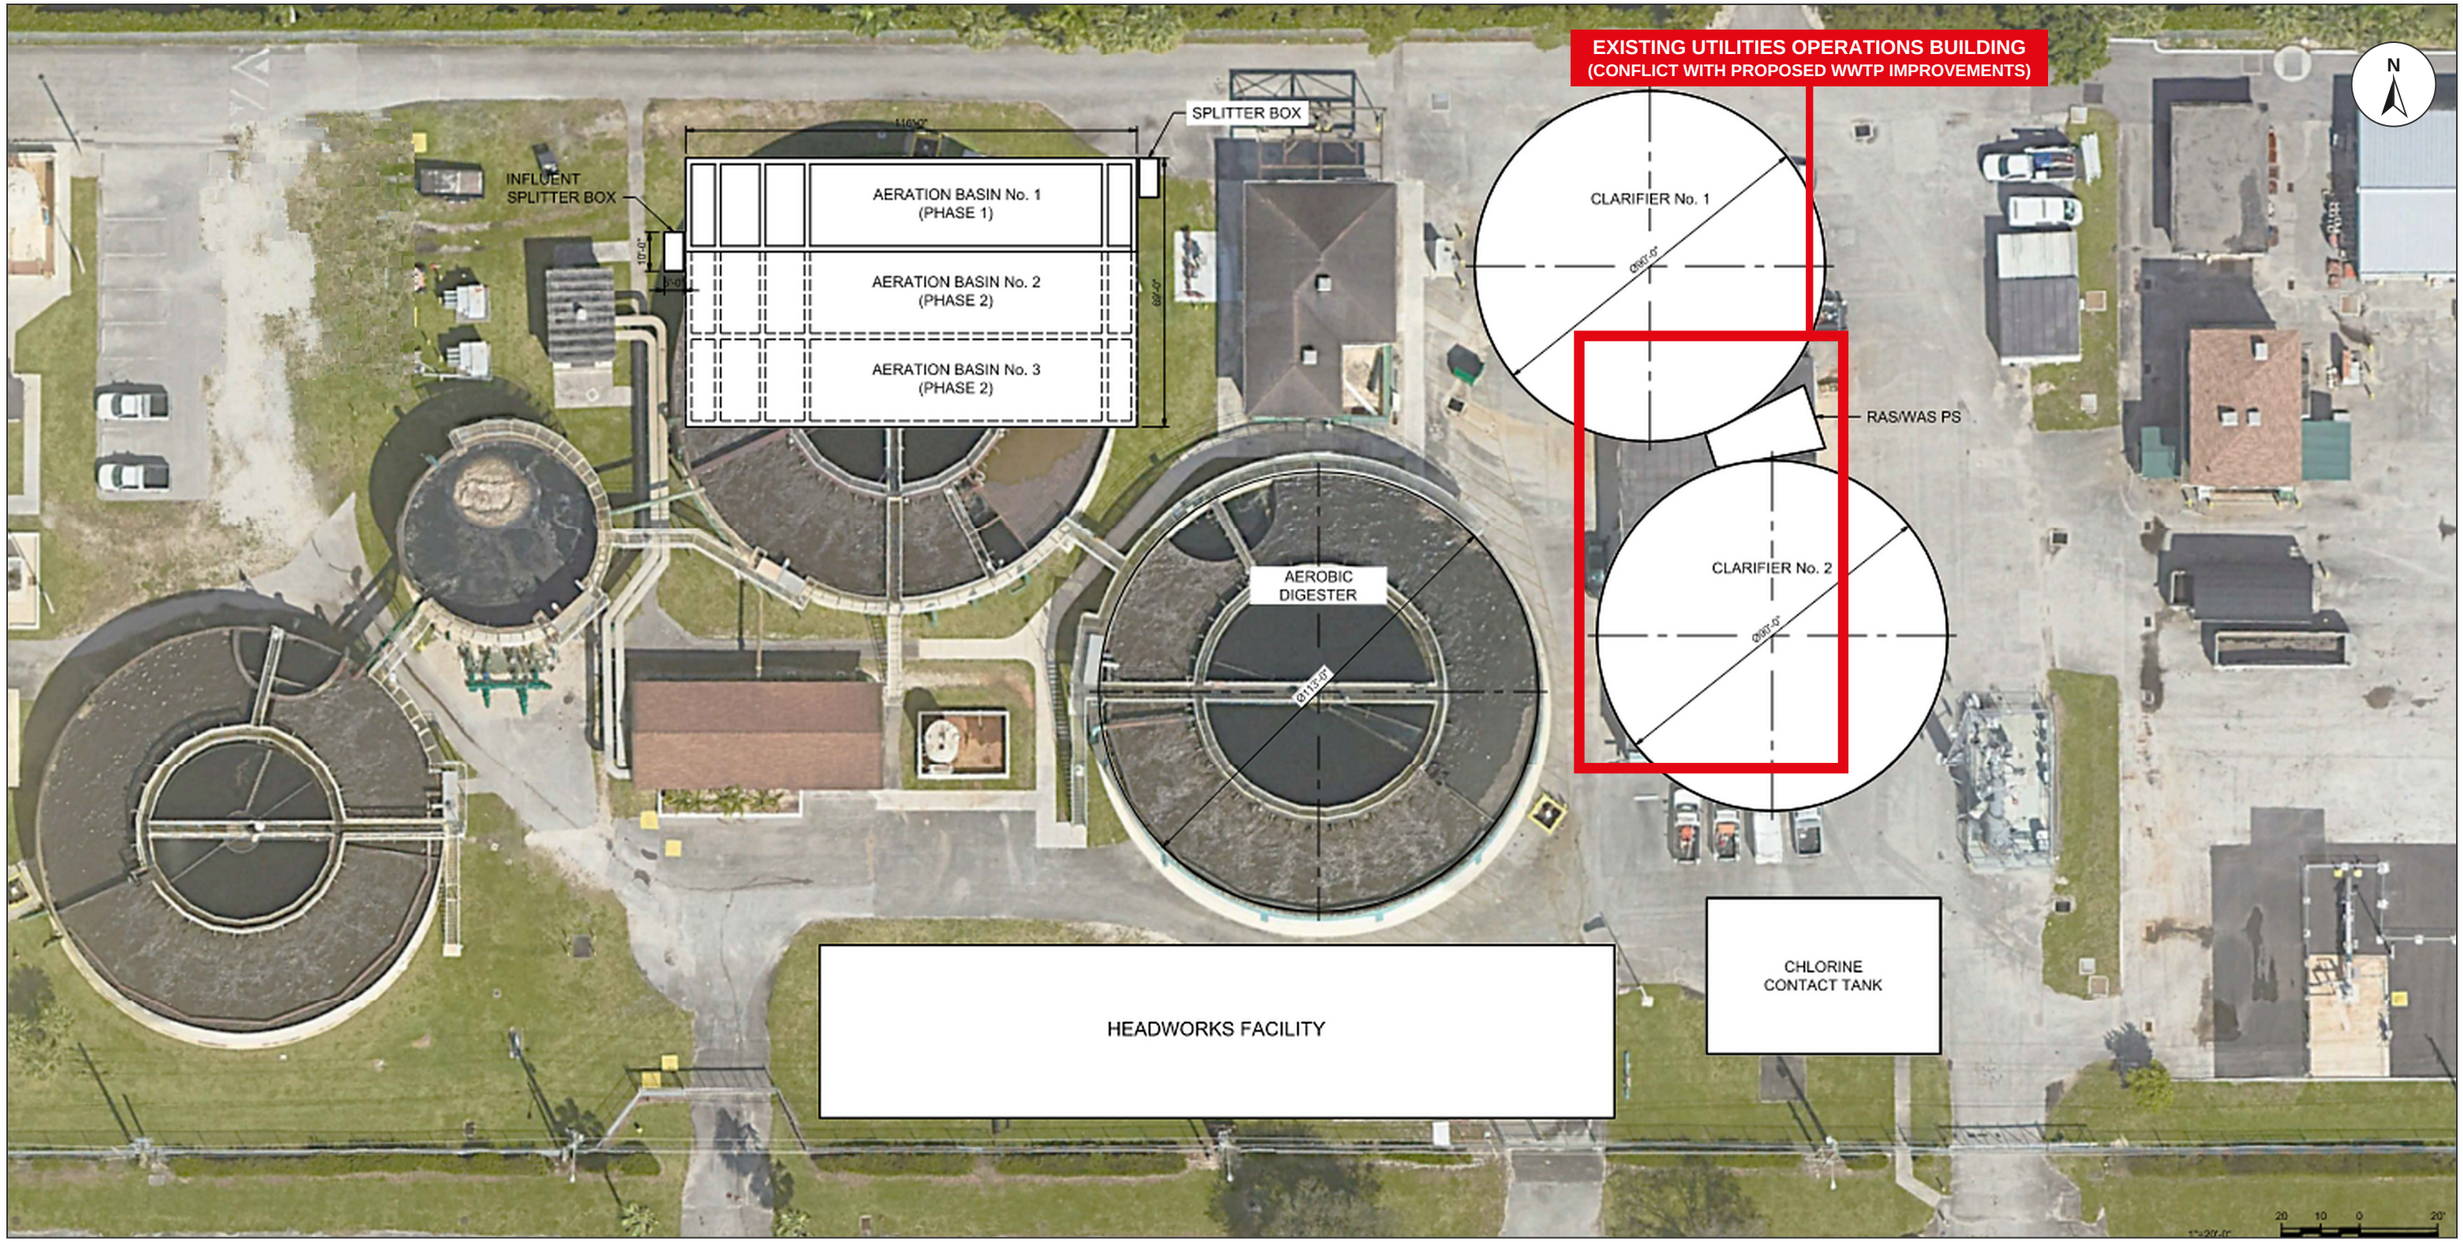

LEGEND Existing Utilities Operations Building – Conflict with Proposed WWTP Improvements

Initial site plan layout prepared by Hazen and Sawyer (Proposed Standalone Wastewater Treatment Plan, Exhibit 1, January 2024).
Site plan layout updated based on the proposed current location of the Headworks Facility. Aerial imagery for illustrative purposes only.