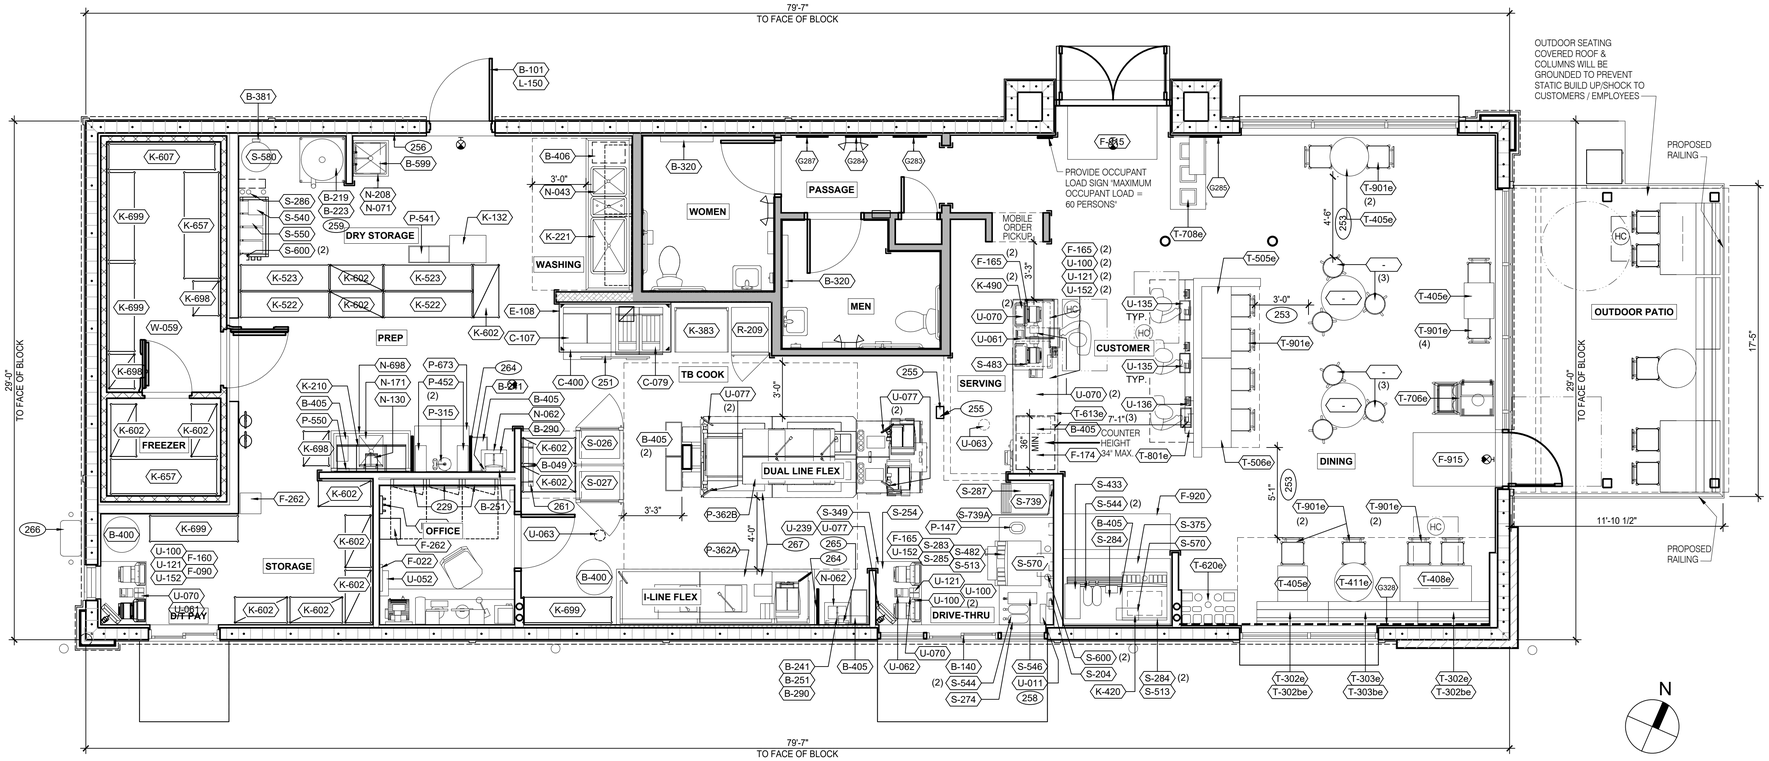

EQUIPMENT AND SEATING PLAN

SCALE: 1/4" = 1'-0"

A

TAG	QTY	ITEM DESCRIPTION
T-105	5	RETRO CHAIR - 18
T-302be	1	BENCH BACK REST - 60"
T-302e	1	BENCH SEAT - 48"
T-303be	1	BENCH BACK REST - 60"
T-303e	1	BENCH SEAT - 60"
T-405e	5	LAMINATE TABLE - 24 X 20 X 30 - 2 TOP
T-408e	1	LAMINATE TABLE ADA - 24 X 48 X 30 - 4 TOP
T-411e	1	SS TABLE - 24 DIA X 30 - 2 TOP
T-415	1	SS TABLE - 24 DIA X 30 - 2 TOP
T-416	2	LAMINATE TABLE ADA - 24 X 48 X 30 - 4 TOP
T-505e	1	COUNTER TOP - 48" X 20" X 30"
T-506e	1	COUNTER TOP - 60" X 20" X 30"
T-613e	1	POS COUNTER 190 - 3 POS
T-620e	1	CONDIMENT COUNTER - RECTANGLE
T-706e	1	WASTE ENCLOSURE - SINGLE
T-708e	1	WASTE ENCLOSURE - 3 STREAM
T-801e	1	KIOSK 1/2 TOWER
T-901e	17	CHAIR - LAMINATE SEAT
T-903	4	BENCH SEAT - 48"
T-904	3	BENCH SEAT - 60"

FURNITURE PACKAGE - BY FURNITURE VENDOR UON.

E

ARTWORK PROVIDED IS FPO (for placement only)
REFER TO ARTWORK CATALOG ON
TACOBELLPLANS.COM FOR 3 OTHER OPTIONS

X	QTY.	NAME	FAMILY	FRAME OR MURAL	SIZE	LOCATION
G328	1	GM - LP MURAL	E	M01	CUSTOM	SEE A8.0
G285	1	GM - CW	E	F01	28 x 40	SEE A8.0
G284	1	GM - BELL	E	F01	28 x 40	SEE A8.0
G286	1	GM - ORG	E	F01	28 x 40	SEE A8.0
G287	1	GM - CW2	E	F01	28 x 40	SEE A8.0

ARTWORK SCHEDULE

D

DECOR
1. REFER TO SC SHEETS FOR SCOPE OF WORK RESPONSIBILITY
2. (HC) SYMBOL DENOTES A HANDICAP ACCESSIBLE TABLE.

GENERAL NOTES

C1

STORAGE TYPE	LINEAR FT.
DRY STORAGE	53
COLD STORAGE	26
FROZEN STORAGE	12

(XXX) **SHELVING QUANTITIES** C2

229 ELECTRICAL PANELS.
251 HOOD FIRE SUPPRESSION SYSTEM (ANSUL R-102 OR EQUAL).
253 MAINTAIN 36" MIN. CLEAR ACCESSIBLE AISLE EGRESS PATHS TO EXIT DOORS, 32" AT DOORWAYS AND CASED OPENINGS. (42" AISLE REQUIRED WHEN AISLE SERVES MORE THAN 50 SEATS).
255 ALERT LIGHT BOX FOR 3-COMP POWER SOAK.
256 PULL STATION @ 3'-8" A.F.F.
258 COORDINATE LOCATION OF HORIZONTAL PVC SYRUP CHASE THRU WALL TO COUNTER.
259 6" HIGH WATER HEATER PLATFORM.
261 ROOF LADDER WITH BILCO LADDER UP SAFETY POST.
264 SPLASH GUARD.
265 AUTOMATIC HAND SOAP AND SANITIZER DISPENSERS PROVIDED BY ECOLAB.
266 GAS REGULATOR.
267 FOR DUAL-FLEX LINE & I-FLEX LINE SUB-EQUIPMENT - SEE SHT. A8.3

(XXX) **KEY NOTES** B

CKE GROUP INCORPORATED
engineering • architecture • planning
17190 ROYAL PALM BLVD.
SUITE #2
WESTON , FLORIDA 33326
PHONE: (305) 558-4124
FAX: (305) 826-0619
EB#0004432

STATE OF FLORIDA
MICHAEL E. CARCACHE
AR103661
LICENSED ARCHITECT

SEAL

MICHAEL E. CARCACHE
ARCHITECT-AR 103661

This item has been digitally signed by Michael E. Carcache on the date adjacent to the seal.

Printed copies of the document are not considered signed and sealed and the signature must be verified on any electronic copies.

	DATE	REMARKS
2	07-26-24	CITY
3	10-09-24	ADDRESS
4	10-24-24	CITY

CONTRACT DATE: MAY 29, 2023
BUILDING TYPE: ENDEAVOR PRE-PAY
PLAN VERSION: -
BRAND DESIGNER: TIFFANIE SHIVELY
SITE NUMBER: 316151
STORE NUMBER: TB-592827
PA/PM: DIANA DE CICCO
DRAWN BY.: BS.
JOB NO.: CKE 1851

TACO BELL
COOPER CITY COMMONS
2500 PINE ISLAND RD.
COOPER CITY , FL 33024

ENDEAVOR
PRE-PAY

EQUIPMENT AND SEATING PLAN

A1.0

PLOT DATE: 8/18/2023

Y:\Taco Bell\1851 - Cooper City Commons\Drawings\Working set (current)\ARCHS - (REV 3 ADDRESS & REV-4)\SMOD_ENDEAVOR_202103_A10 (CIVIL-REV4).dwg 10/28/2024 5:31:02 PM