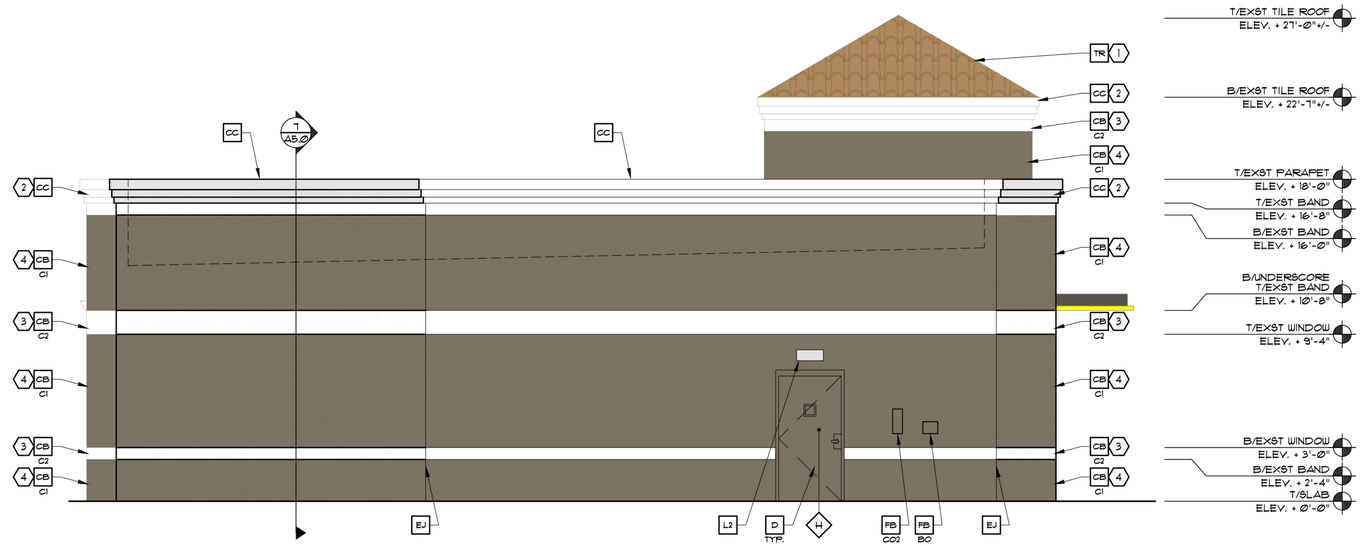

1 A2.1 REAR ELEVATION (WEST)
1/4" = 1'-0"

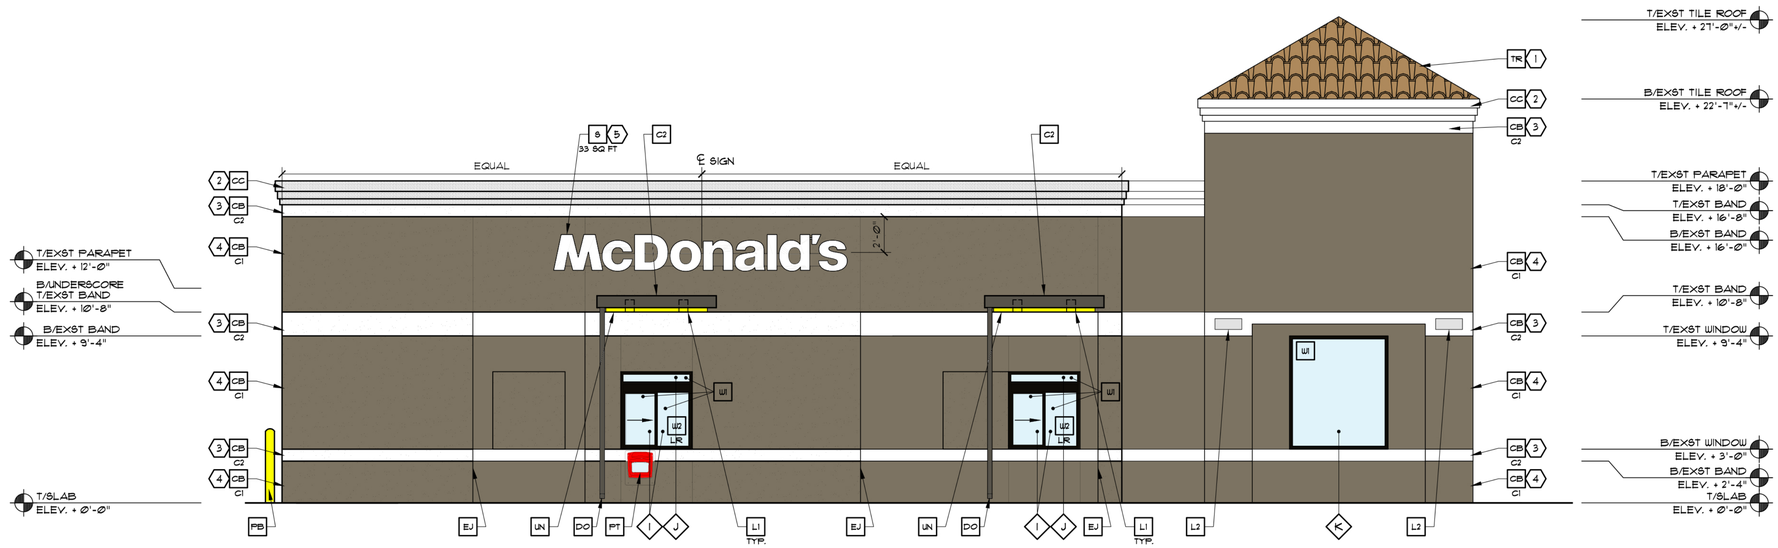

2 A2.1 DRIVE THRU ELEVATION (SOUTH)
1/4" = 1'-0"

DRC NOTES: 1

1. EXISTING TILE ROOF TO REMAIN. CLEAN, PATCH AND OR REPAIR AS NEEDED. EXISTING TILE ROOF MATCHES MAIN BUILDINGS IN PROFILE AND COLOR
2. EXISTING CORNICE TO REMAIN. PATCH AND OR REPAIR FINISH AS NEEDED. PREPARE FOR NEW PAINT. EXISTING CORNICE MATCHES MAIN BUILDINGS IN PROFILE AND COLOR
3. EXISTING RAISED TRIM TO REMAIN. PATCH AND OR REPAIR FINISH AS NEEDED. PREPARE FOR NEW PAINT. EXISTING TRIM MATCHES MAIN BUILDINGS IN PROFILE AND COLOR
4. EXISTING CEMENTITIOUS FINISH TO REMAIN. PATCH AND OR REPAIR FINISH AS NEEDED. PREPARE FOR NEW PAINT. EXISTING FINISH TO BE PAINTED TO BE IN THE SIMILAR COLOR PALLET AS MAIN BUILDINGS
5. NEW WORD MARK SIGNAGE IS SAME COLOR AS MAIN BUILDINGS SIGNAGE AND SIMILAR FONT STYLE

KEY NOTES:

- CB — CONCRETE BLOCK W/ CEMENTITIOUS FINISH NEW FINISH TO MATCH EXISTING TEXTURE
  - C1 — COLOR: BENJAMIN MOORE
    - C1 = FAIRVIEW TAUPE HC-85
    - C2 = WHITE
    - C3 = "IRON ORE" SW7069 BY SHERWIN WILLIAMS
- CC — CORNICE CAP TREATMENT NEW TO MATCH EXISTING MATERIAL & PROFILE COLOR: WHITE
- CJ — CONTROL JOINT
- C2 — ALUMINUM CANOPY SYSTEM COLOR: RAL 7022
- D — HOLLOW METAL DOOR PAINT: "FAIRVIEW TAUPE" HC-85 BY BENJAMIN MOORE
- DO — DOWNSPOUT 3" DOWNSPOUT BY CANOPY SYSTEM MANUFACTURER COLOR: RAL 7022
- EJ — EXPANSION JOINT, SEE DETAIL 7/A4.1
- FB — CO2 = BULK CO2 FILL BOX (EQPM SCHEDULE ITEM 49.00)
  - CO2 — BO = BULK OIL FILL BOX (EQPM SCHEDULE ITEM 70018)
- GR — GUARD RAIL -SEE SITE PLAN FOR EXACT LOCATION AND LENGTH PAINT: "IRON ORE" SW7069 BY SHERWIN WILLIAMS
- L1 — RECESSED DOWN LIGHT FIXTURE - SEE ELECTRICAL
  - C1 — COLOR: C1= WHITE C2= GOLD
- L2 — RADIAL SCONCE LIGHT FIXTURE - SEE ELECTRICAL COLOR: PLATINUM SILVER
- PB — PIPE BOLLARD - PAINTED YELLOW
- PT — (RMHC) COIN COLLECTOR MODEL: KURT STD CALL 1-888-743-7435 TO ORDER
- 8 — McDONALD'S SIGNAGE BY OTHERS - UNDER SEPARATE PERMIT. COLOR: BENJAMIN MOORE, FAIRVIEW TAUPE HC-85
- TR — EXISTING TILE ROOF CLEAN TILE AND PATCH AS REQUIRED
- W1 — EXTERIOR WINDOW ASSEMBLY - TEMPERED GLASS COLOR: DARK BRONZE
- W2 — DRIVE-THRU WINDOW BY READY ACCESS MODEL: 6000 SERIES, 36" SERVICE HEIGHT WITH TRANSOM, MANUAL OPEN+ ELECTRONIC RELEASE
  - XX — COLOR: DEEP BRONZE
    - SLIDE DIRECTION: RL = RIGHT TO LEFT
      - LR = LEFT TO RIGHT
- UN — METAL UNDERSCORE COLOR: GOLD

REV	DATE	DRC COMMENTS	BY
1	10.29.25	DESCRIPTION	CWS

STATE OF FLORIDA — SCOTT A. PURDY — AR 91876 — REGISTERED ARCHITECT

Digitally signed by Scott Purdy
Date: 2025.10.28 12:59:52 -04'00'

PREPARED BY:
Purdy+Muroff Architecture, Inc.
1711 North Himes Avenue, Tampa, Florida 33607
Ph 813.253.0032 Fax 813.253.4330 Web Site: www.purdymuroff.com

© 2024 McDonald's USA, LLC

PREPARED FOR: McDonald's USA, LLC

These drawings and specifications are the confidential and proprietary property of McDonald's USA, LLC and shall not be copied or reproduced without written authorization. The contract documents were prepared for use on this specific site in conjunction with its issue date and are not suitable for use on other sites or at other times. Reproduction of these drawings for reference or example on another project requires the services of properly licensed architects and engineers. Reproduction of the contract documents for reuse on another project is not authorized.

DRAWN BY: CWS
STD ISSUE DATE: –
REVIEWED BY: SJP
DATE ISSUED: 05.23.2025

TITLE: CONVERSION EXISTING MASONRY/WOOD

DESCRIPTION
8" MASONARY LOAD BEARING WALLS – C1 INT STEEL STUD WALL
WOOD TRUSS ROOF FRAMING
STUCCO FINISHES

SITE ID: 009-28905
JNT # 43805
SITE ADDRESS: 2550 PINE ISLAND RD., HOLLYWOOD, FL 33024

SHEET NO. 2402.15 A2.1
AA-0003276