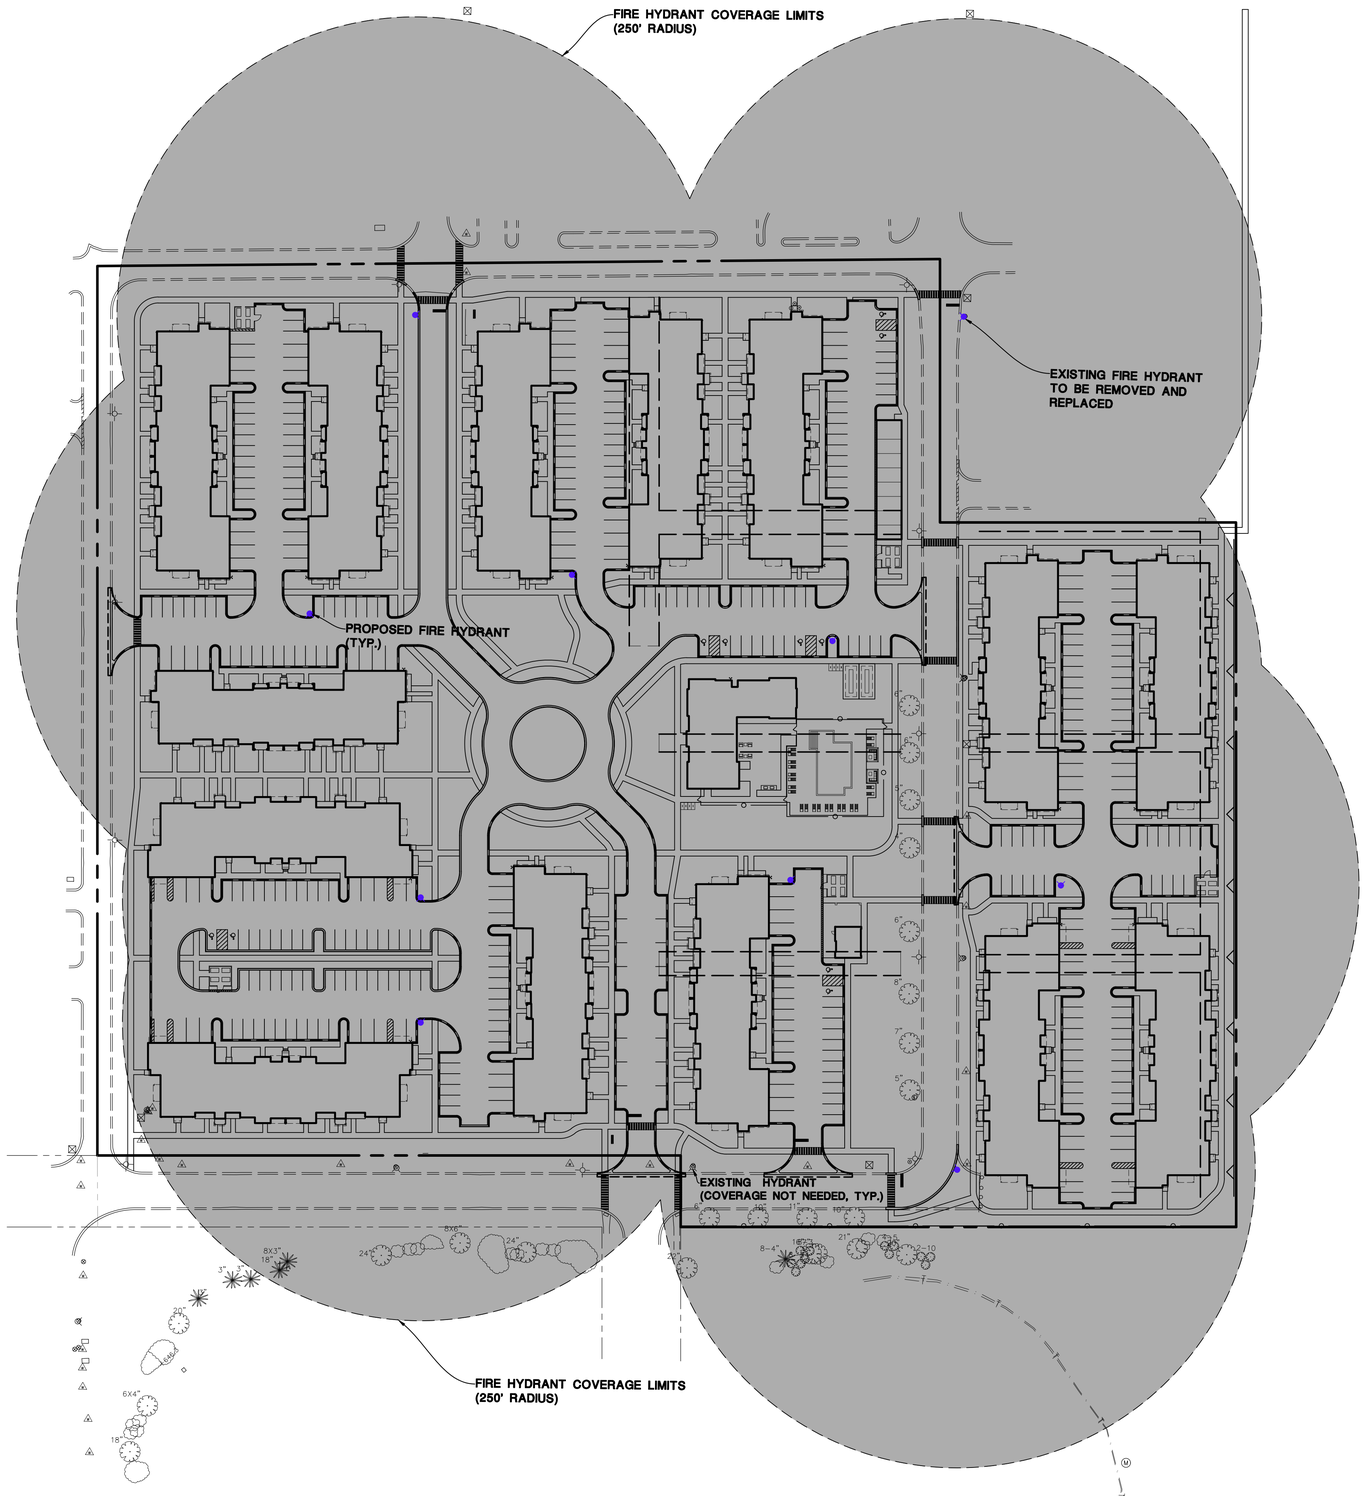

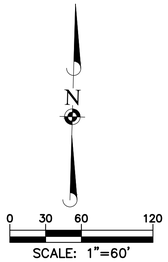

DATE	REVISIONS	DRAWN BY
####/##		####
####/##		####
####/##		####
####/##		####
####/##		####
####/##		####
####/##		####
####/##		####
####/##		####
####/##		####
####/##		####
####/##		####

Manhard CONSULTING
One Overlook Point, Suite 250, Lincolnshire, IL 60069
(847) 634-5550 p/847.634.5550 f/847.634.0065 manhardcom
Civil Engineers • Surveyors • Water Resource Engineers • Water Resource Engineers
Construction Managers • Environmental Scientists • Landscape Architects • Planners

SEASONS AT CREST HILL

CITY OF CREST HILL

FIRE HYDRANT COVERAGE EXHIBIT

PROJ. MGR.:	JSE
PROJ. ASSOC.:	MSL
DRAWN BY:	GAW
DATE:	01-13-26
SCALE:	1"=60'

SHEET

EXB.

FRDCRIL01

©2026 MANHARD CONSULTING, ALL RIGHTS RESERVED

January 15, 2026 - 14:19 Dwg Name: P:\Frdcril01\Dwg\Eng\Final Drawing\Exhibits Eng\Fire Hydrant Coverage Exhibit.dwg Updated By: gwsiderwski