EXISTING HEAVY DUTY ASPHALT PAVEMENT

EXISTING STANDARD DUTY ASPHALT PAVEMENT

PROPOSED HEAVY DUTY ASPHALT PAVEMENT

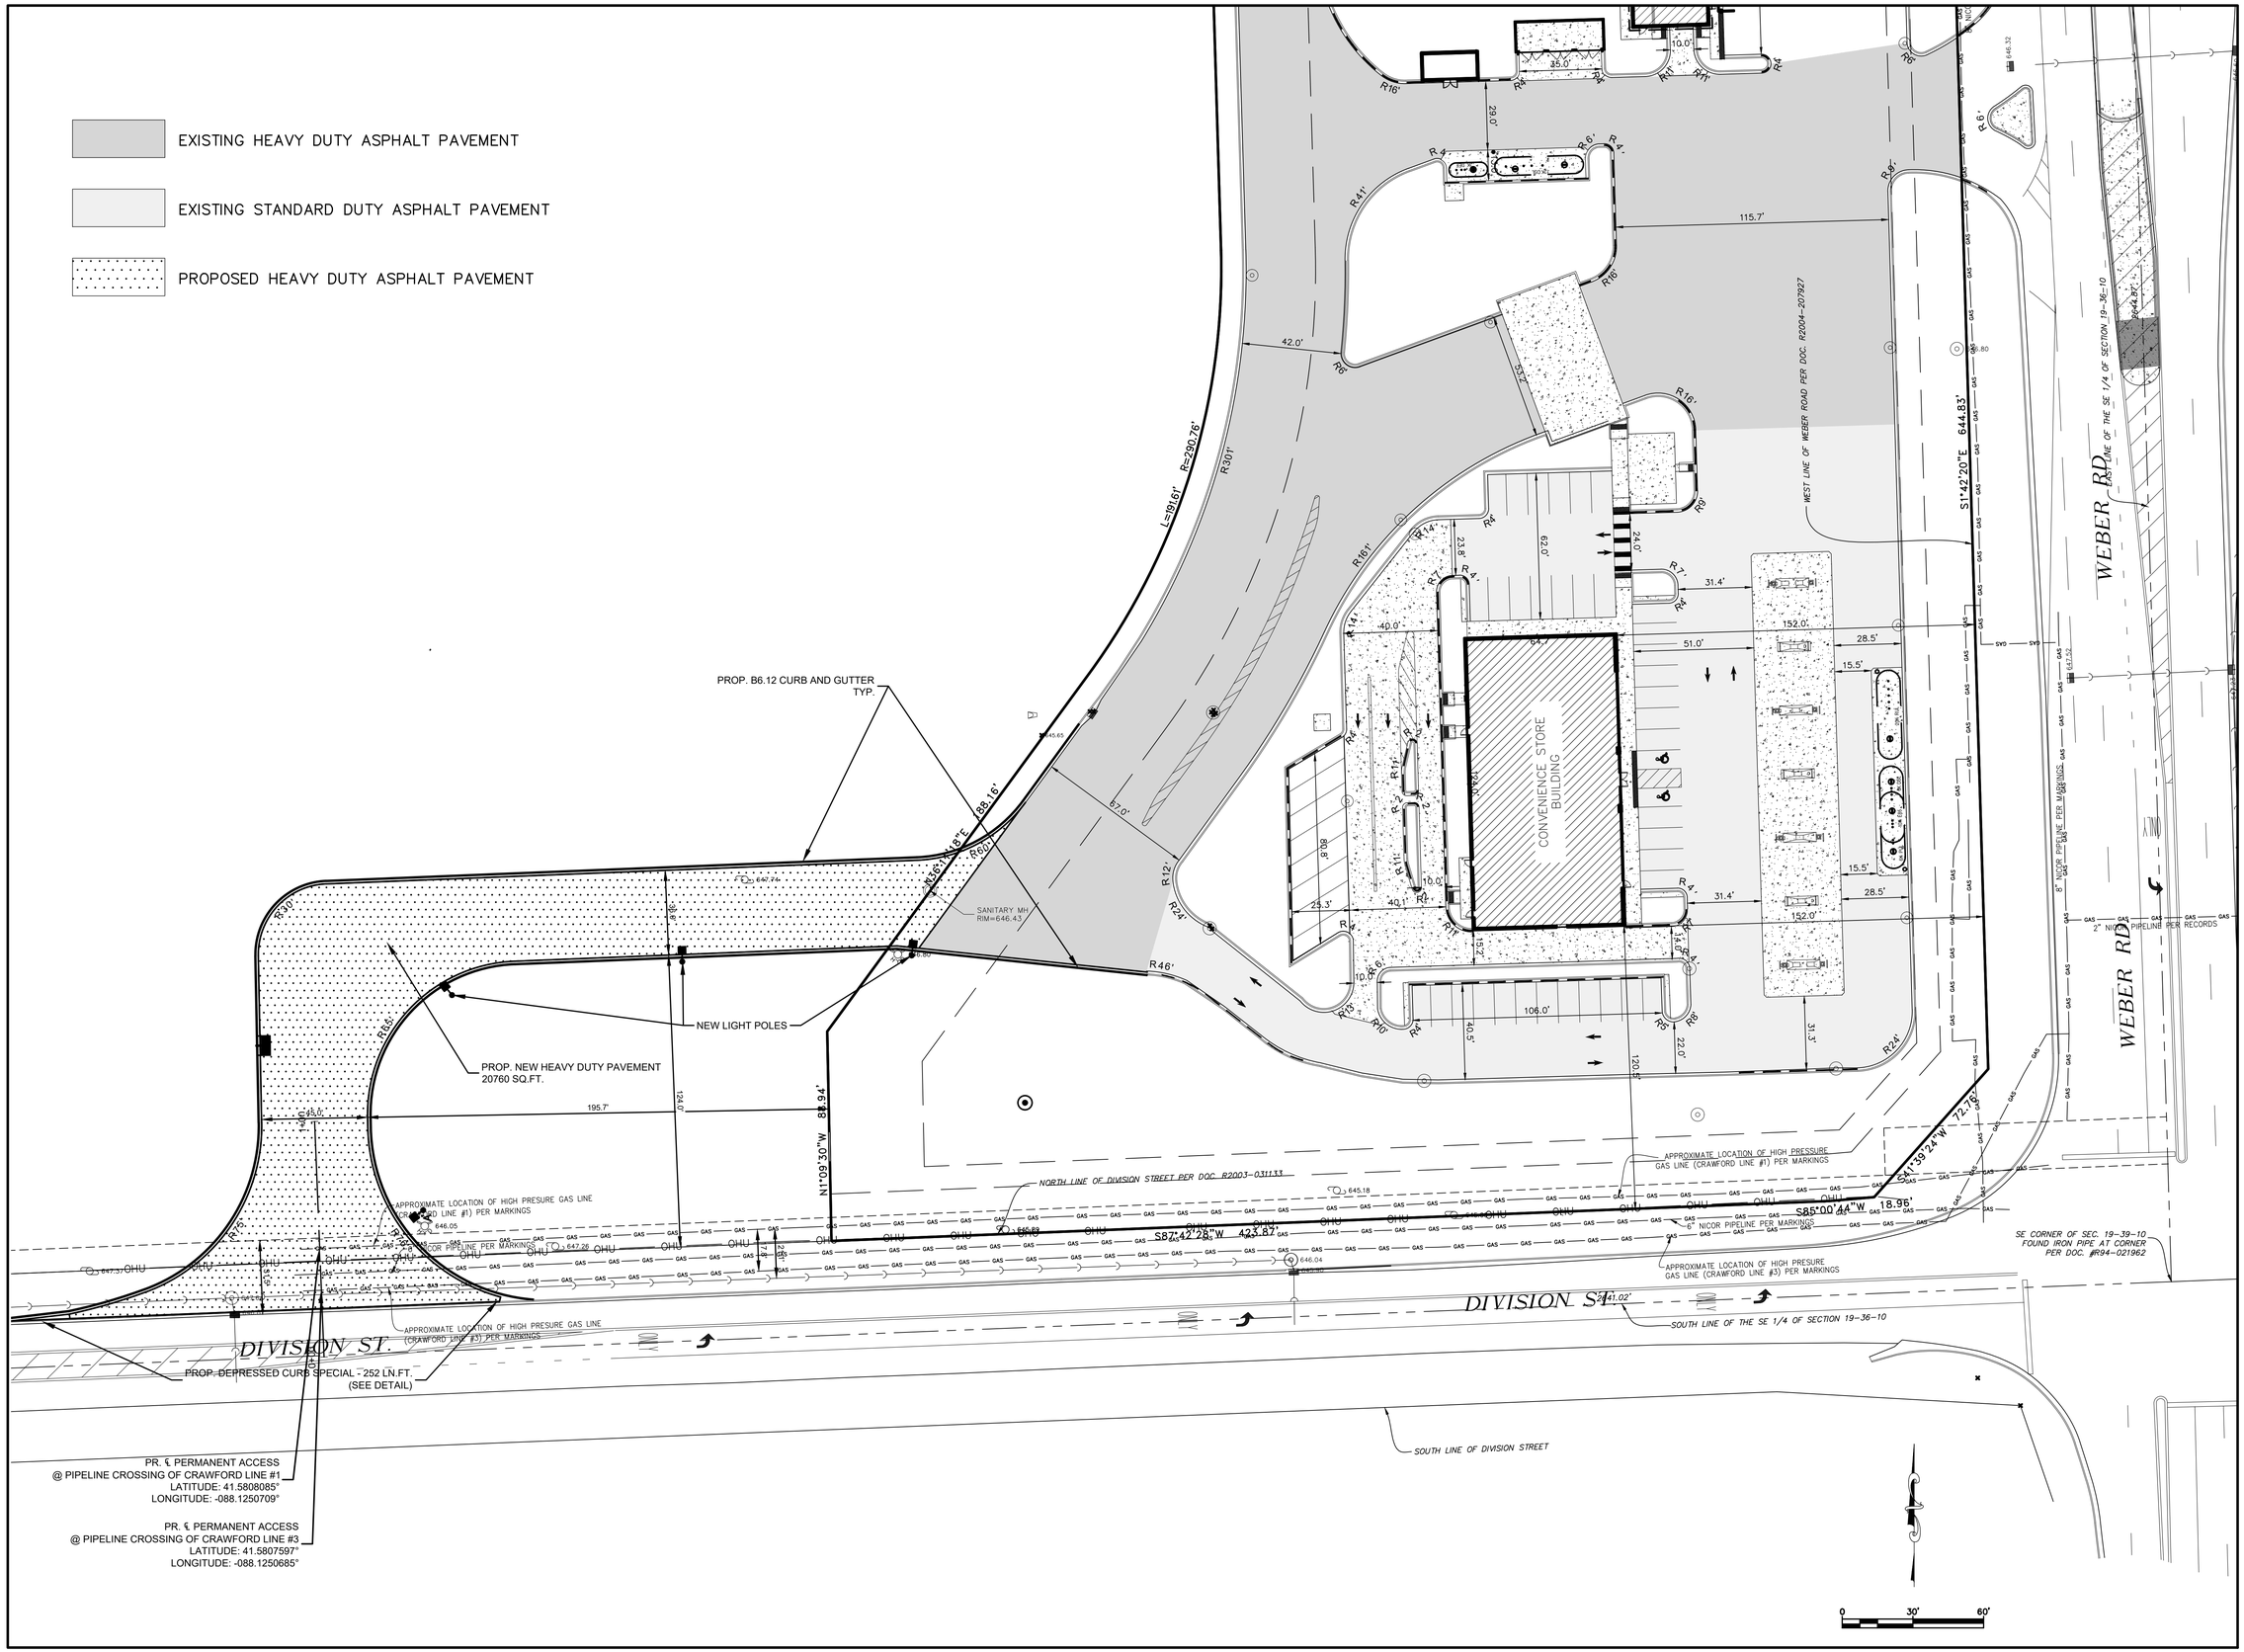

PLAN EDITION MILESTONES		
DATE	BY	DESCRIPTION
03/15/2024	BPH	ISSUED FOR REVIEW

M GINGERICH GEREAUX & ASSOCIATES
MG2A WEST
Professional Design Firm License # 184.005003
P. 815-478-9680 F. 815-478-9685
25620 S. GOUGAR RD. | MANHATTAN, IL. 60442
www.mg2a.com

CIVIL ENGINEERING
SURVEYING

DESIGN: AFK
DRAWING: AFK
CHECKED: RSR
APPROVED: BPH

GAS N WASH - DIVISION STREET & WEBER ROAD

CREST HILL, WILL COUNTY, ILLINOIS 60403

GEOMETRIC PLAN

SHEET NO. C3 OF C7

JOB NO. 22-951

© 2023 M.GINGERICH, GEREAUX & ASSOCIATES