WATER LEGEND

- EXISTING WATERMAIN
- PROPOSED WATERMAIN (PUBLIC)
- PROPOSED WATERMAIN (PRIVATE)
- PROPOSED VALVE VAULT

SANITARY LEGEND

- EXISTING SANITARY SEWER
- PROPOSED SANITARY SEWER (PUBLIC)
- PROPOSED SANITARY SEWER (PRIVATE)
- PROPOSED SANITARY MANHOLE
- EXISTING SANITARY MANHOLE

NOTES:

1. AERIAL PER NEARMAP DATED 09/27/25
2. PROPOSED UTILITY PLAN AND EXISTING INFORMATION FOR GAS N WASH PER RETAIL PETROLEUM FACILITY PLANS BY WT GROUP DATED 06/16/23.
3. SANITARY SEWER AND WATERMAIN SHOWN IN OLD DOMINION AND DAYTON FREIGHT PROPERTIES ARE PER CREST HILL GIS RECEIVED 08/13/25.
4. SANITARY SEWER SHOWN IN LOT 4 PER 15' PUE SHOWN IN DOCUMENT NO. R2006-010667

LEGEND

- OVERLAND FLOW ROUTE

N

SCALE 1" = 120'

0 120 240

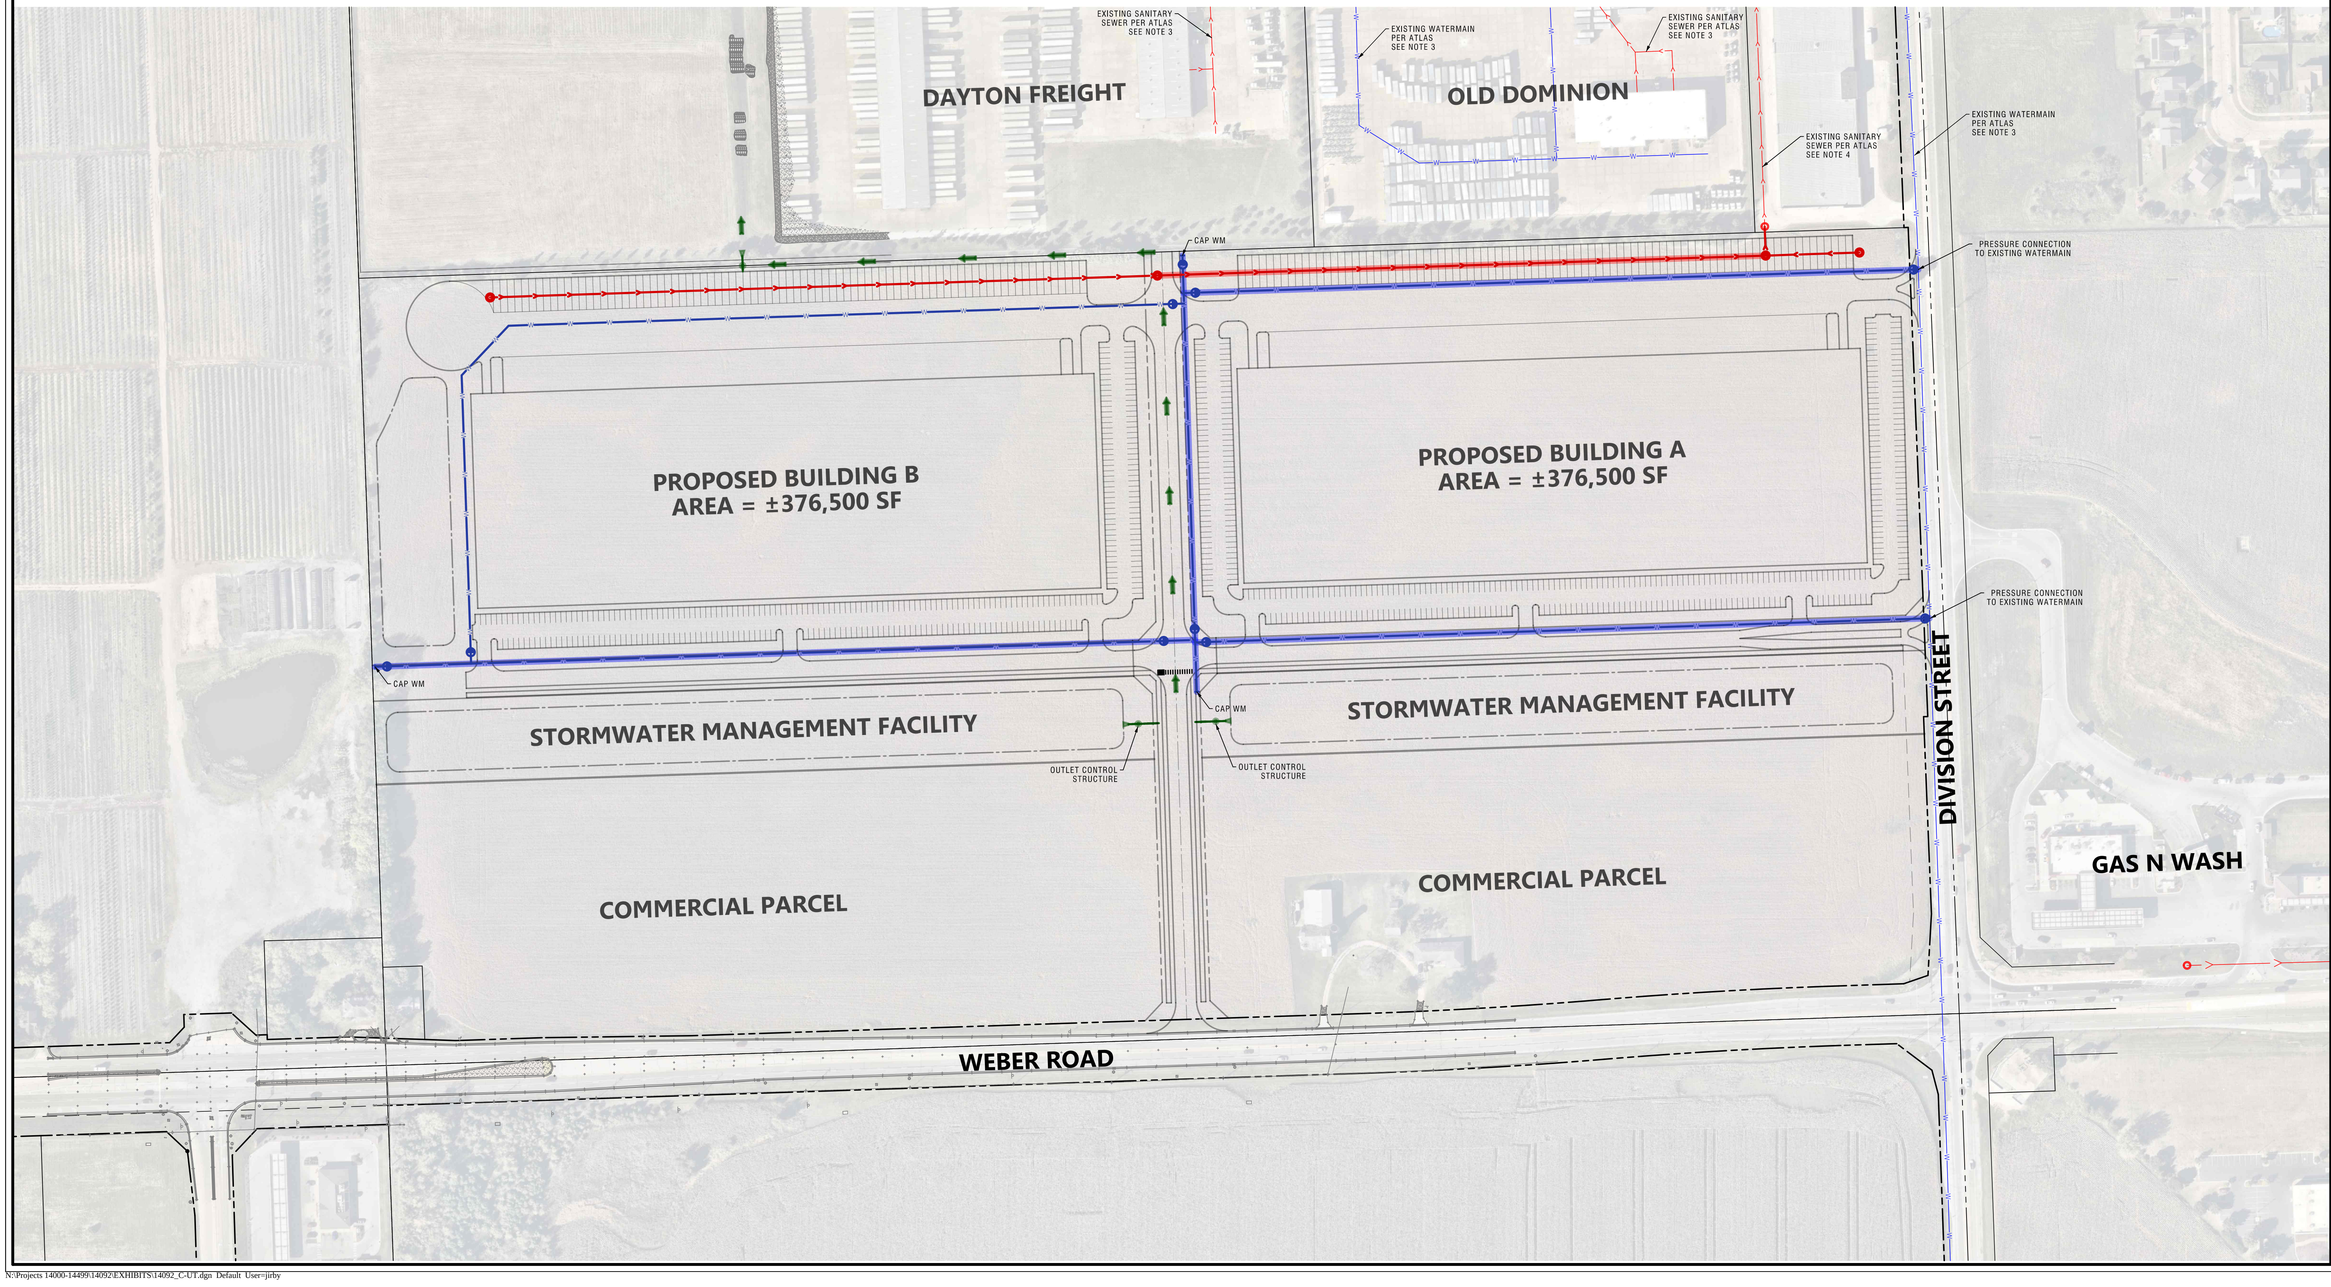

NO.	DATE	REMARKS

NO.	DATE	REMARKS

CONCEPTUAL UTILITY PLAN

CREST HILL INDUSTRIAL DEVELOPMENT
W DIVISION ST & WEBER RD

Spaceco
Civil Engineering & Surveying
Rosemont, IL – Morris, IL – Indianapolis, IN
spacecoinc.com

FILENAME:	14092_C-UT
DATE:	03/18/26
JOB NO.	14092
SHEET	C-UT
	1 OF 1

N:\Projects 14000-14499\14092\EXHIBITS\14092_C-UT.dgn Default User=jirby