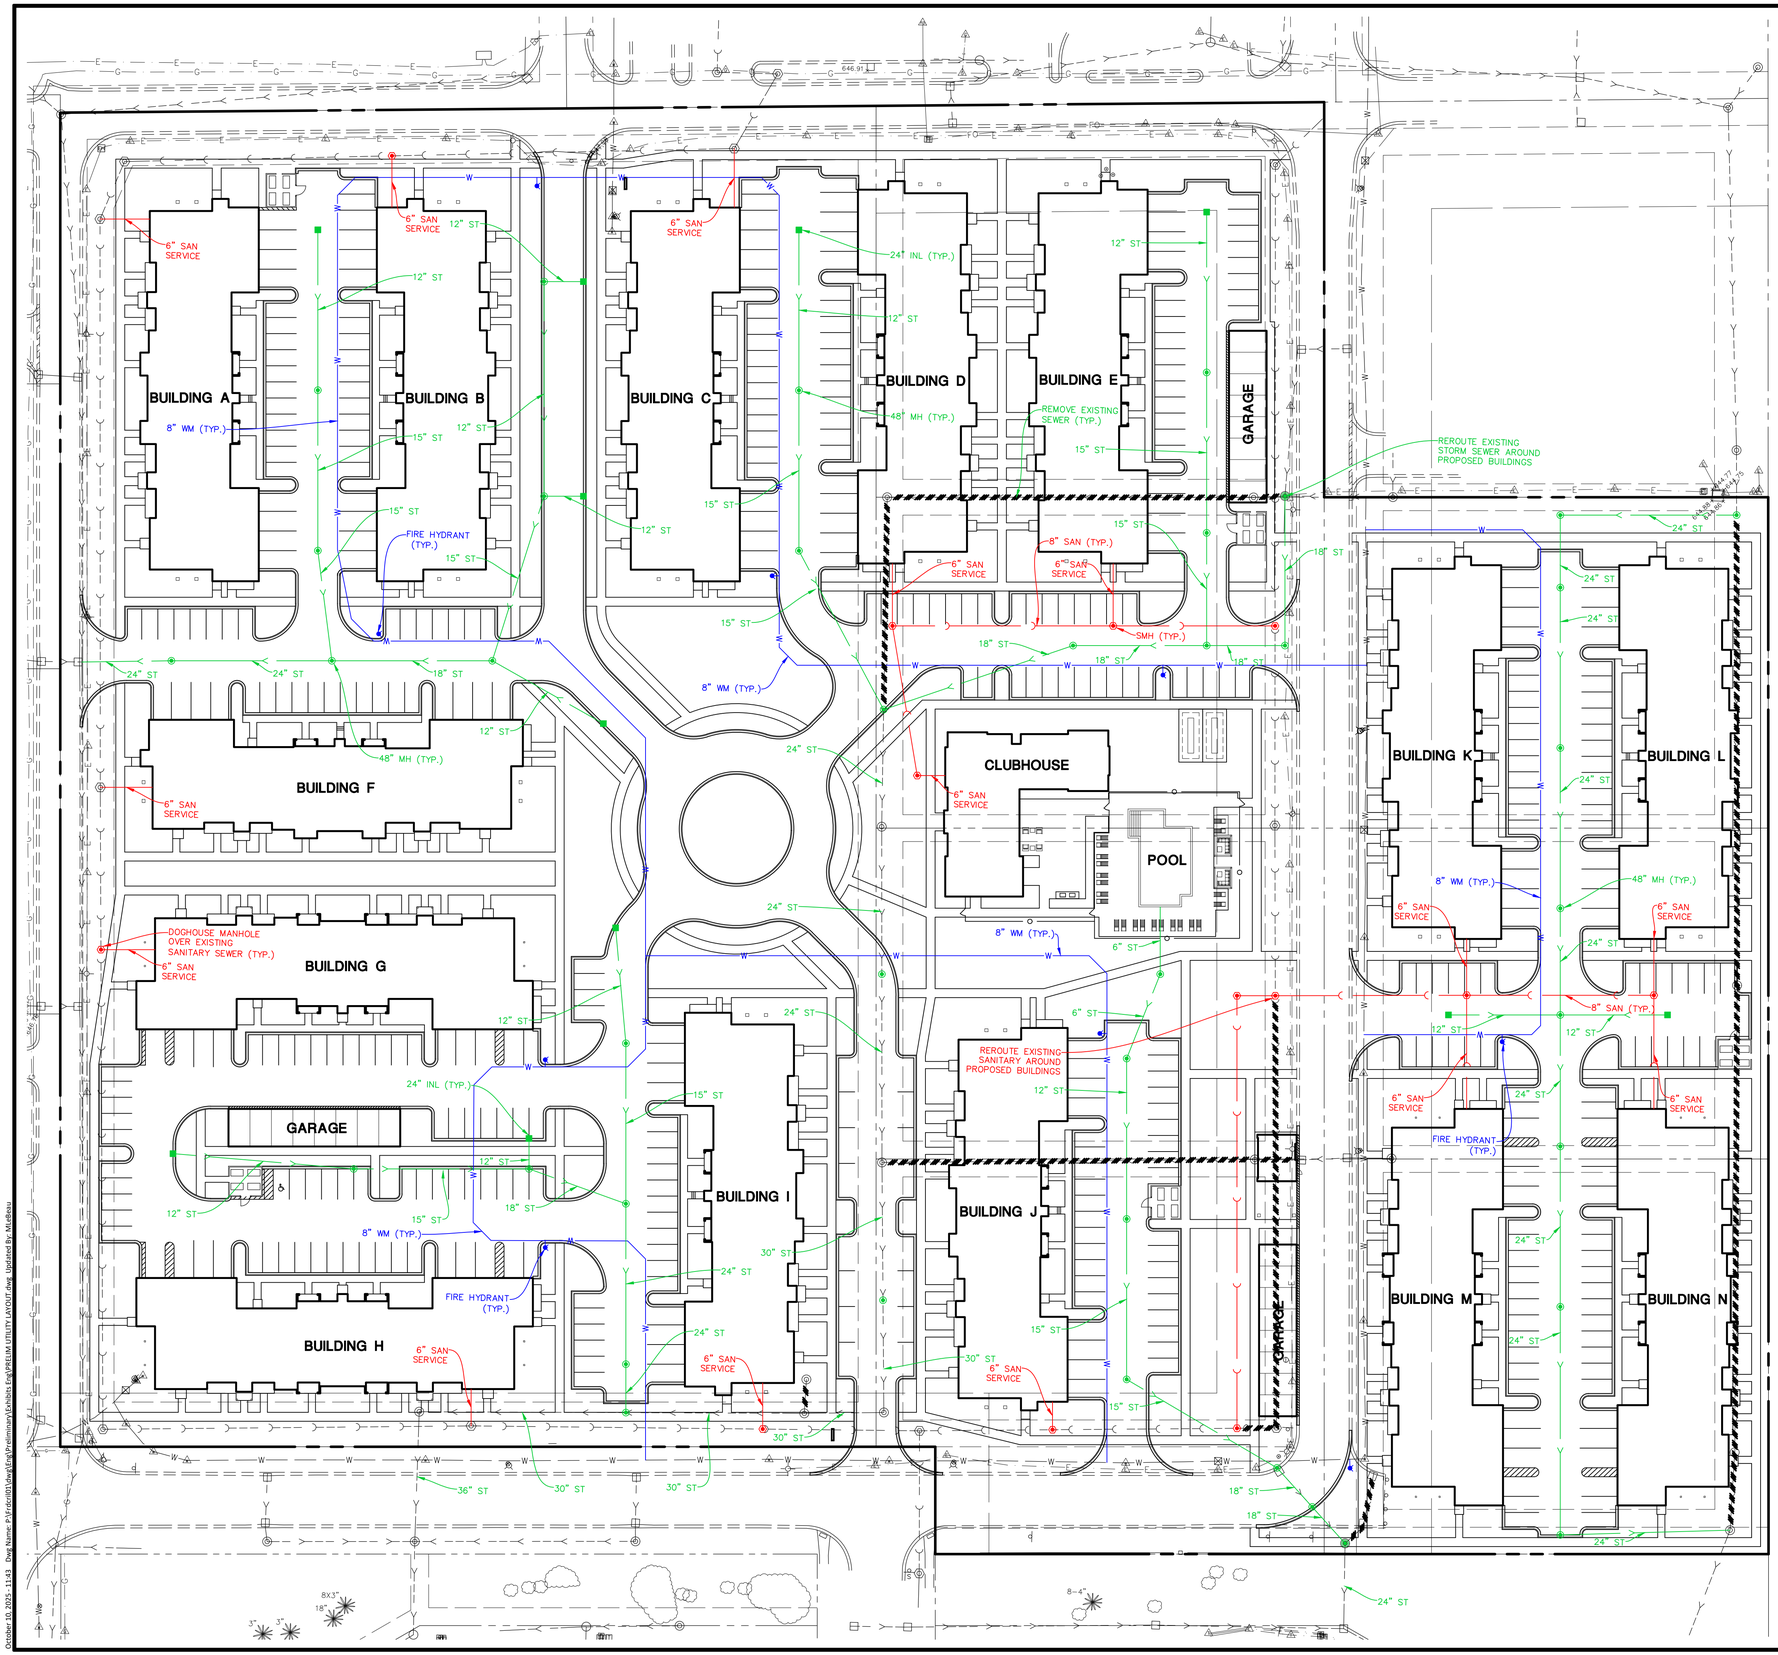

N

0 20 40 80

SCALE: 1"=40'

DATE	REVISIONS	DRAWN BY

Manhard CONSULTING

Des Plaines Park, Suite 200, Lincolnshire, IL 60069 phone/708-534-3000 fax/847-604-0265
Civil Engineers • Surveyors • Water Resource Engineers • Structural Engineers • Mechanical Engineers
Construction Managers • Environmental Scientists • Landscape Architects • Planners

SEASONS AT CREST HILL

CITY OF CREST HILL, ILLINOIS

PRELIMINARY UTILITY LAYOUT EXHIBIT

PROJ. MGR.: JSE
PROJ. ASSOC.: MSL
DRAWN BY: GAW
DATE: 10-10-25
SCALE: 1" = 40'

SHEET

EXH

FRD.CRIL01

© 2025 MANHARD CONSULTING ALL RIGHTS RESERVED

October 10, 2025 - 11:43 Dwg Name: P:\Frdcril01\Dwg\Eng\Preliminary\Exhibits Eng\PRELIM UTILITY LAYOUT.dwg Updated By: MLeBeau