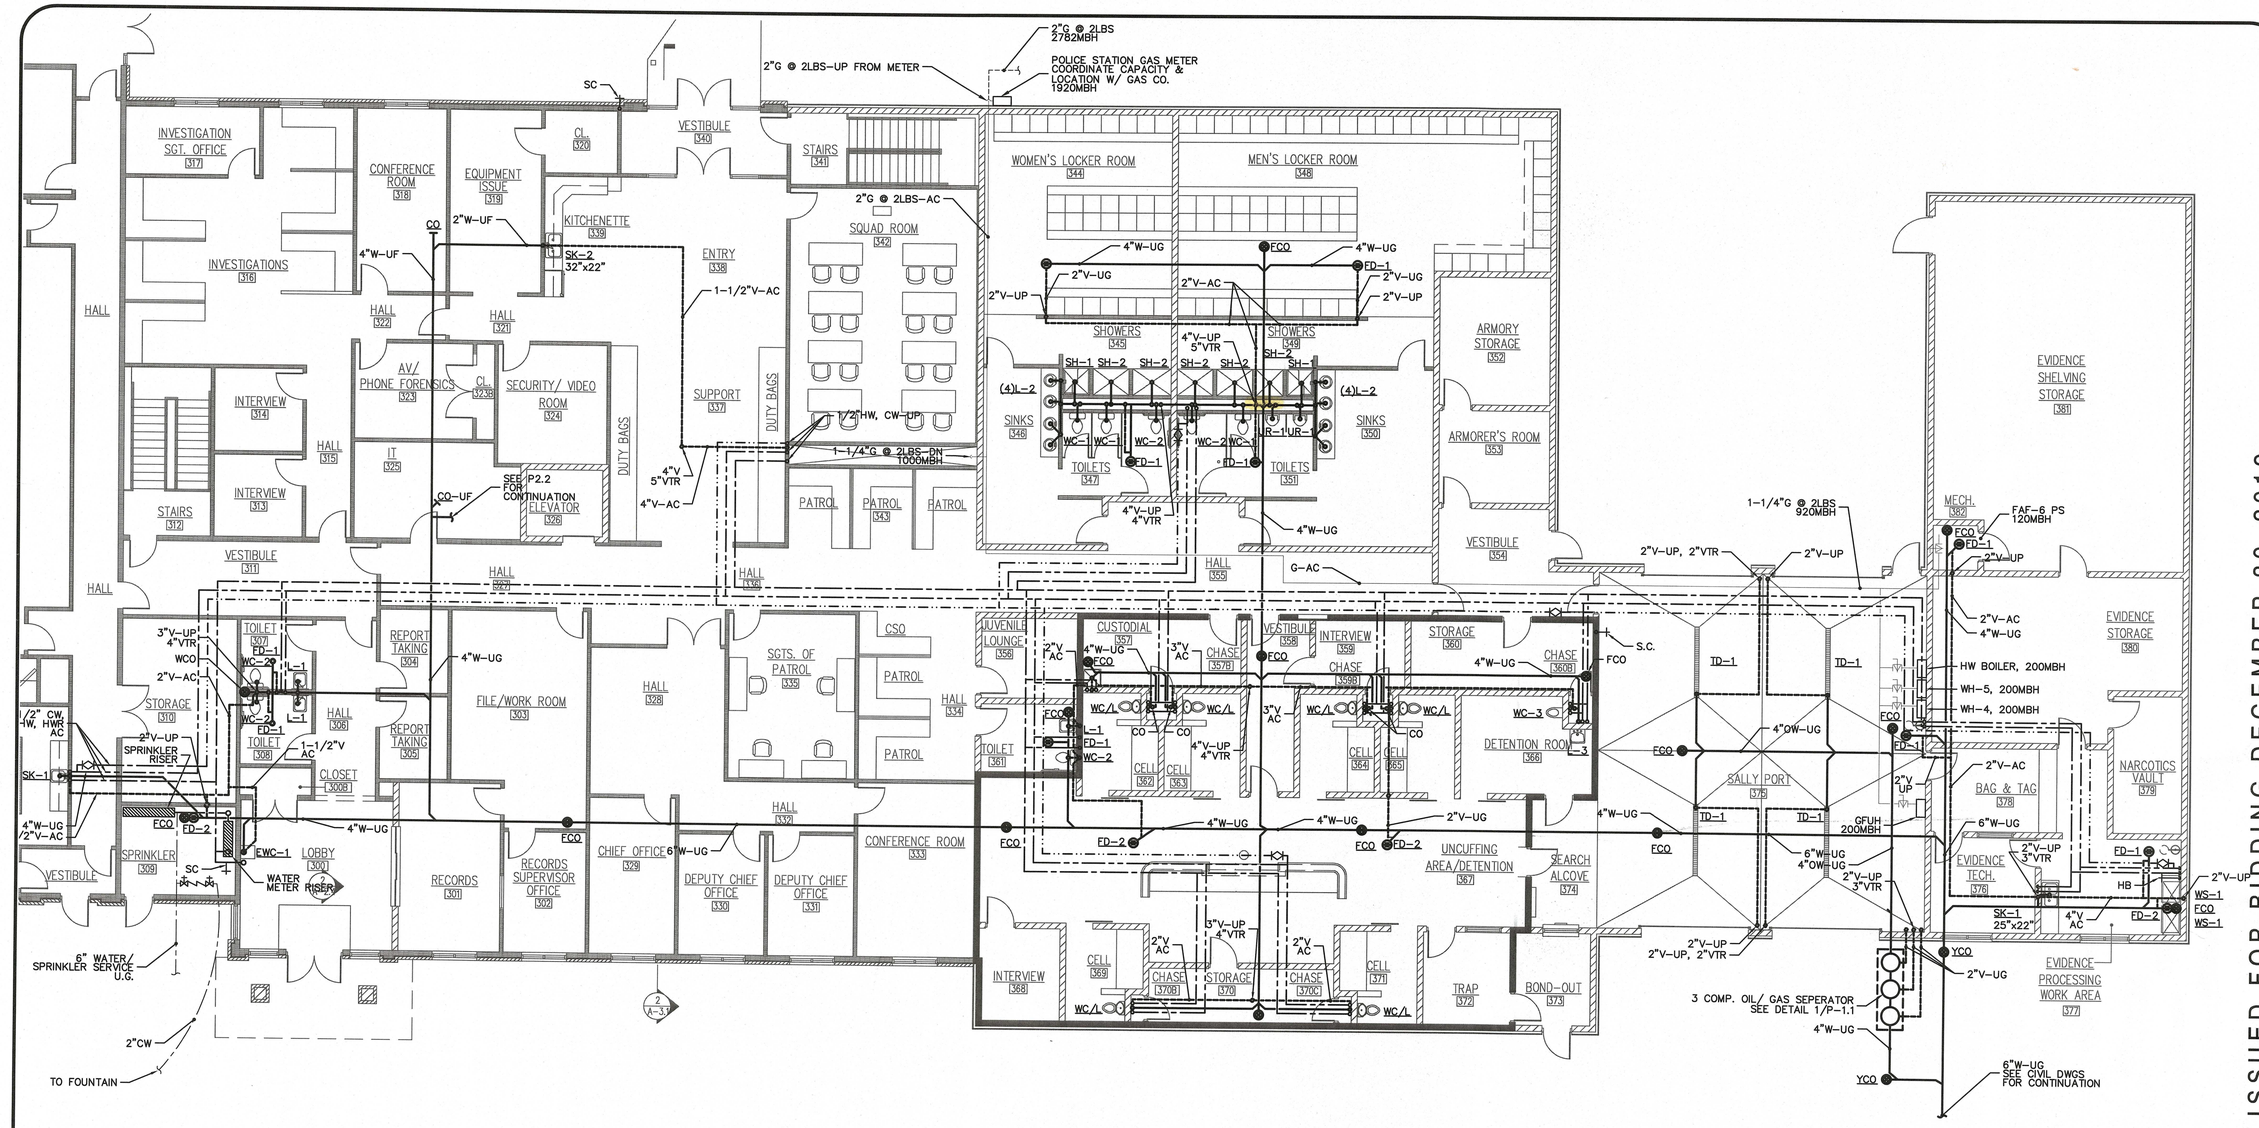

POLICE
PLUMBING FLOOR PLAN

SCALE : 1/8" = 1'-0"

0 1 2 3 4 5 6 7 8

NORTH

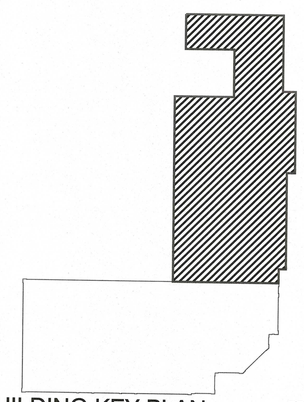

BUILDING KEY PLAN

SCALE : N.T.S

NORTH

UNITED ARCHITECTS RESERVE COPYRIGHT AND OTHER RIGHTS RESTRICTING THESE DRAWINGS FOR THE ORIGINAL SITE OR PURPOSE FOR WHICH THEY WERE PREPARED. REPRODUCTIONS CHANGES OR OTHER ASSIGNMENTS ARE PROHIBITED © 2019

ISSUED FOR BIDDING DECEMBER 30, 2019

United ARCHITECTS LTD.
1002 PLAINFIELD ROAD, JOLIET IL. 60435
815-723-8060 * unitedarchitects@ameritech.net
PROFESSIONAL DESIGN FIRM #: 184-002966

REVISION NO.	-DATE-	-REMARKS-

CITY HALL & POLICE BUILDING
FOR: CITY OF CREST HILL
20701 PATRICK DRIVE, CREST HILL, IL

DRAWN BY: S.G.
CHECKED BY: BOB GEBEL
DATE : DECEMBER 30, 2019
PROJECT NO: 19-C6
TITLE: POLICE PLUMBING FLOOR PLAN

SHEET
P-2.3