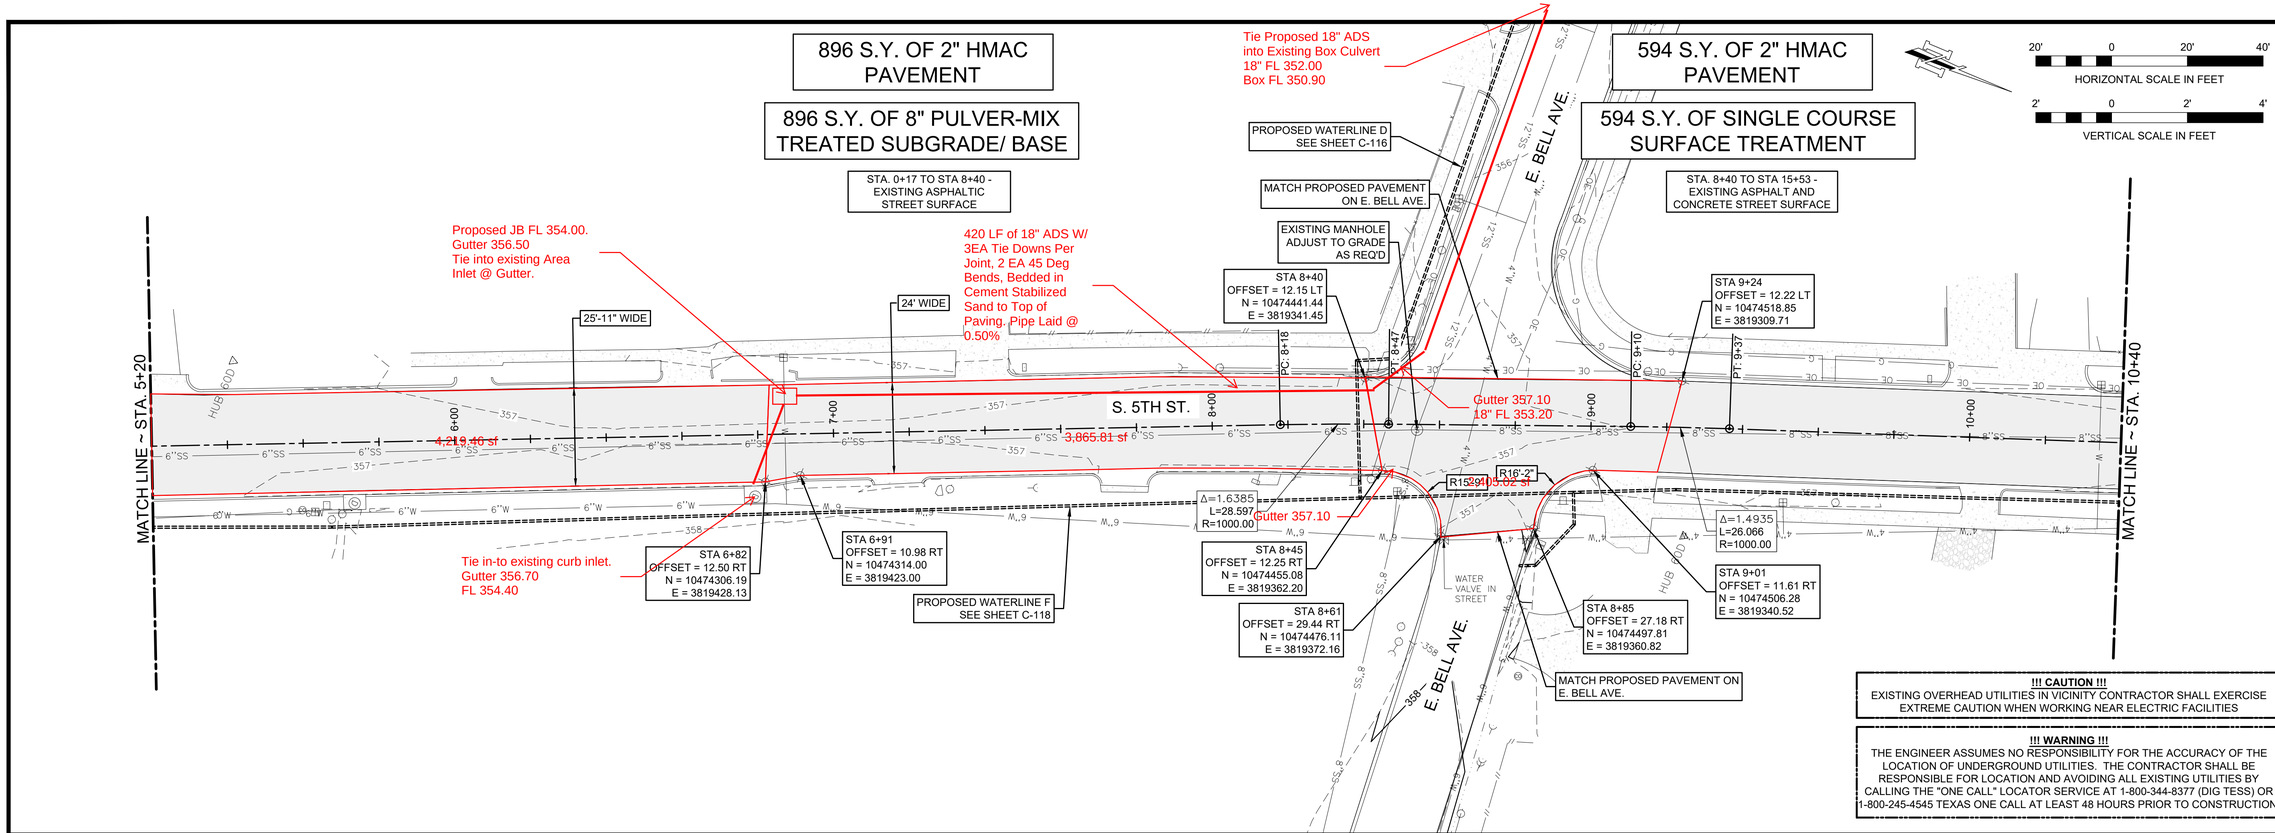

!!! CAUTION !!!
EXISTING OVERHEAD UTILITIES IN VICINITY CONTRACTOR SHALL EXERCISE EXTREME CAUTION WHEN WORKING NEAR ELECTRIC FACILITIES

!!! WARNING !!!
THE ENGINEER ASSUMES NO RESPONSIBILITY FOR THE ACCURACY OF THE LOCATION OF UNDERGROUND UTILITIES. THE CONTRACTOR SHALL BE RESPONSIBLE FOR LOCATION AND AVOIDING ALL EXISTING UTILITIES BY CALLING THE "ONE CALL" LOCATOR SERVICE AT 1-800-344-8377 (DIG TESS) OR 1-800-245-4545 TEXAS ONE CALL AT LEAST 48 HOURS PRIOR TO CONSTRUCTION.

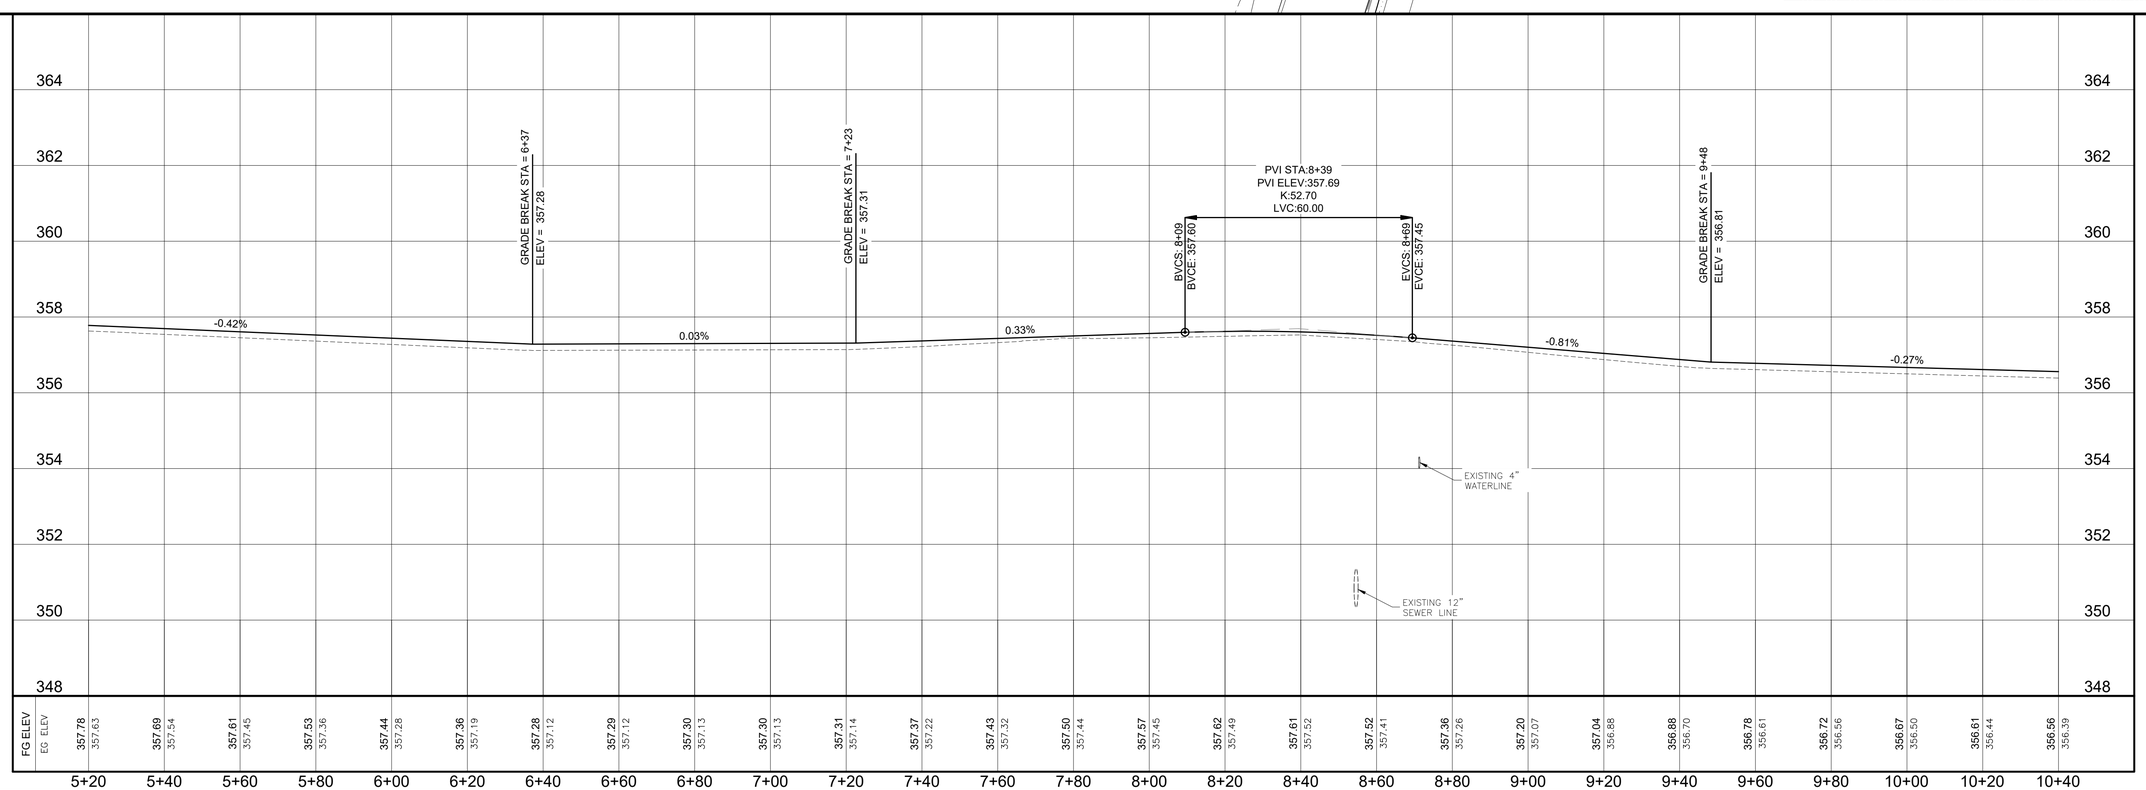

MARK	REVISION	DATE

100656; — CROCKETT, TEXAS

SHEET NAME: S. 5TH ST. PLAN AND PROFILE STA 5+20 TO STA 10+40

PROJECT NAME: CITY OF CROCKETT PROJECT NAME HOUSTON COUNTY, TEXAS

DRAWN BY:	sanglin
DESIGNED BY:	RLT
LATEST REVISION:	2/15/24
KSA JOB NO.:	100656

KSA
211 E. Shepherd Ave., Suite 205
Lufkin, Texas 75904
T. 936-637-6061 F. 888-224-9418
www.ksaeng.com

03/04/2024

STATE OF TEXAS
R.L. THURBER
44228
LICENSED PROFESSIONAL ENGINEER

SEAL:
TBPE Firm Registration No. F-1356

SHEET NO.
C-169

\\KSA\NETG\GATEWAY\PROJECTS\100656\008 CAD\30 SHEETS\02 CIVIL\ 100656-C-PP-PAVE-S 5H ST-001.DWG | S 5TH ST 5+20 - 10+40 | 2/29/2024 - 4:47 PM | LAST SAVED BY: SANGLIN