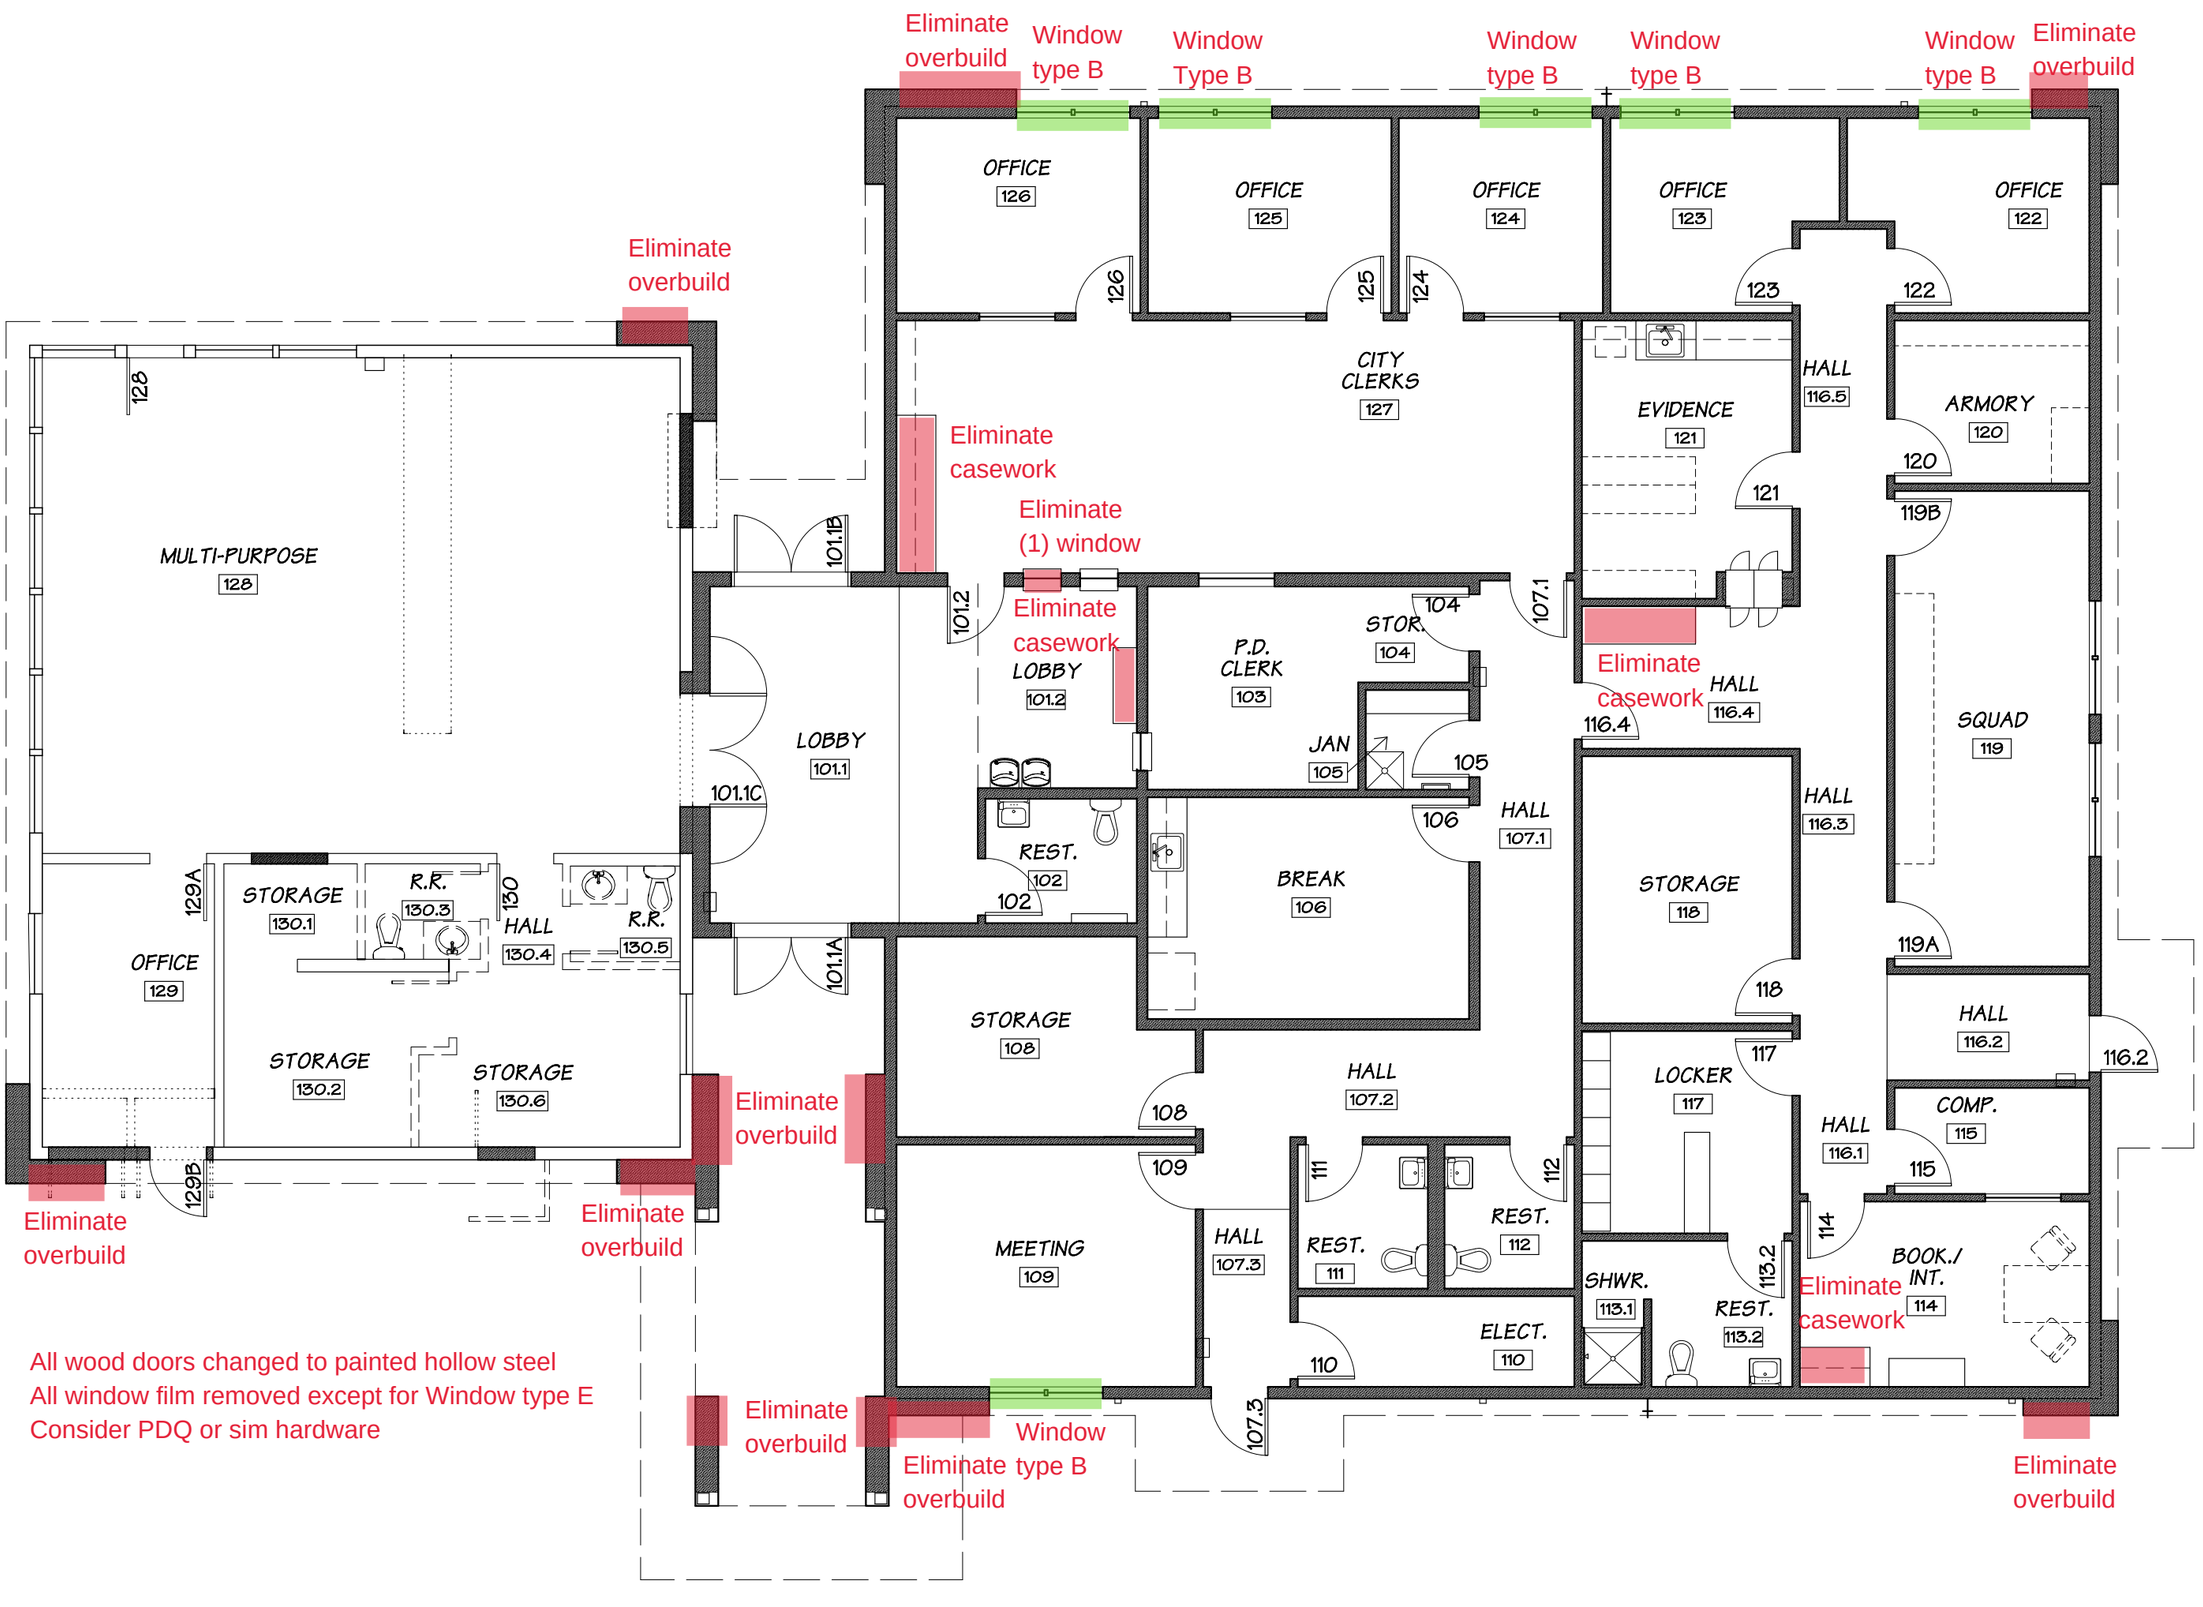
Eliminate overbuild
Window type B
Window Type B
Window type B
Window type B
Window type B
Eliminate overbuild
OFFICE 126
OFFICE 125
OFFICE 124
OFFICE 123
OFFICE 122
126
125
124
123
122
CITY CLERKS 127
HALL 116.5
EVIDENCE 121
ARMORY 120
120
121
119B
Eliminate overbuild
128
MULTI-PURPOSE 128
101.1B
Eliminate casework
Eliminate (1) window
101.2
Eliminate casework
LOBBY 101.2
P.D. CLERK 103
STOR. 104
104
107.1
Eliminate casework
HALL 116.4
116.4
LOBBY 101.1
101.1C
JAN 105
105
106
HALL 107.1
REST. 102
102
BREAK 106
STORAGE 118
HALL 116.3
SQUAD 119
129A
STORAGE 130.1
R.R. 130.3
130
HALL 130.4
R.R. 130.5
OFFICE 129
STORAGE 130.2
STORAGE 130.6
101.1A
119A
118
STORAGE 108
HALL 116.2
116.2
HALL 107.2
LOCKER 117
117
108
109
111
112
REST. 111
REST. 112
HALL 116.1
COMP. 115
115
114
HALL 107.3
MEETING 109
SHWR. 113.1
REST. 113.2
113.2
BOOK./ INT. 114
ELECT. 110
110
107.3
129B
Eliminate overbuild
Eliminate overbuild
Eliminate overbuild
Window type B
Eliminate overbuild
Eliminate overbuild
All wood doors changed to painted hollow steel
All window film removed except for Window type E
Consider PDQ or sim hardware