UNIT SUMMARY

UNIT	COUNT	AREA	TOTAL
CONTITIONED (EXT.)			
12x30	9	360 SF	3240 SF
9			3240 SF
CONTITIONED (INT.)			
5x5	2	25 SF	50 SF
5x12	6	60 SF	360 SF
10x5	7	50 SF	350 SF
10x10	37	100 SF	3700 SF
10x15	11	150 SF	1650 SF
12x5	10	60 SF	600 SF
73			6710 SF
RV			
14x45	21	630 SF	13230 SF
21			13230 SF
UNCONITIONED (EXT.)			
5x5	35	25 SF	875 SF
10x5	10	50 SF	500 SF
10x10	6	100 SF	600 SF
10x15	4	150 SF	600 SF
10x20	32	200 SF	6400 SF
10x25	61	250 SF	15250 SF
10x30	7	300 SF	2100 SF
155			26325 SF
UNCONITIONED (INT.)			
5x5	29	25 SF	725 SF
5x10	2	50 SF	100 SF
10x10	19	100 SF	1900 SF
10x15	4	150 SF	600 SF
54			3325 SF
TOTAL UNITS: 312			52830 SF

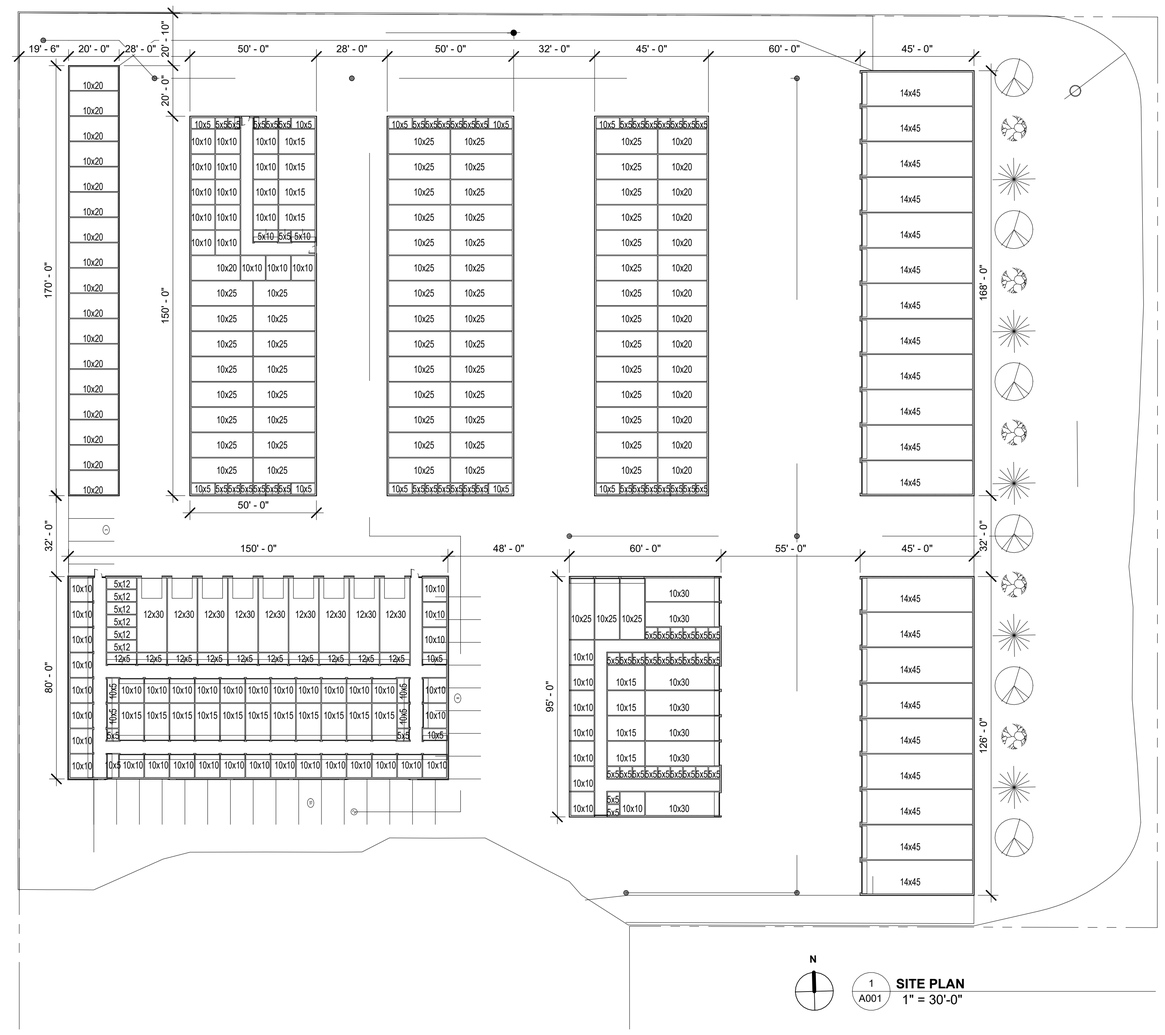

1 A001 **SITE PLAN**
1" = 30'-0"

RHET
ARCHITECTURE

RHET ARCHITECTURE
27 11th ST. N. FARGO, ND 58102
701.715.8232
WWW.RHET-ARCH.COM

I hereby certify that this plan, specification, or report was prepared by me or under my direct supervision and that I am a duly Registered Architect under the laws of the State of North Dakota.

Signature: Rhet Fiskness

Date: 03/07/2025 REG. NO. : 1811

PROJECT NAME:

FIVE STAR STORAGE DICKINSON

430 29TH ST. W.
DICKINSON, ND 58601

OWNER:

FIVE STAR STORAGE
ATTN: JACOB BARNEY
3255 43RD ST. S.
FARGO, ND 58104
PHONE: 701.739.6862
EMAIL: jacob@fivestarstorage.biz

MARK	DESCRIPTION	DATE
SP	SITE PLAN	03/07/2025

REVISION SCHEDULE

COPYRIGHT:

All plans, specifications, computer files, field data, notes and other documents and instruments prepared by RHET FISKNESS ARCHITECT, as instruments of service shall remain the property of RHET FISKNESS ARCHITECT . RHET FISKNESS ARCHITECT shall retain all common law, statutory and other reserved rights, including the copyright thereto.

PROJECT NO:	24-105801
DRAWN BY:	DN
CHECKED BY:	RF

DRAWING TITLE:
SITE PLAN

A001

File Location: C:\Users\Dylan\Desktop\FSS-Dickinson (24-105801).rvt
Plot Date: 3/7/2025 10:39:03 AM