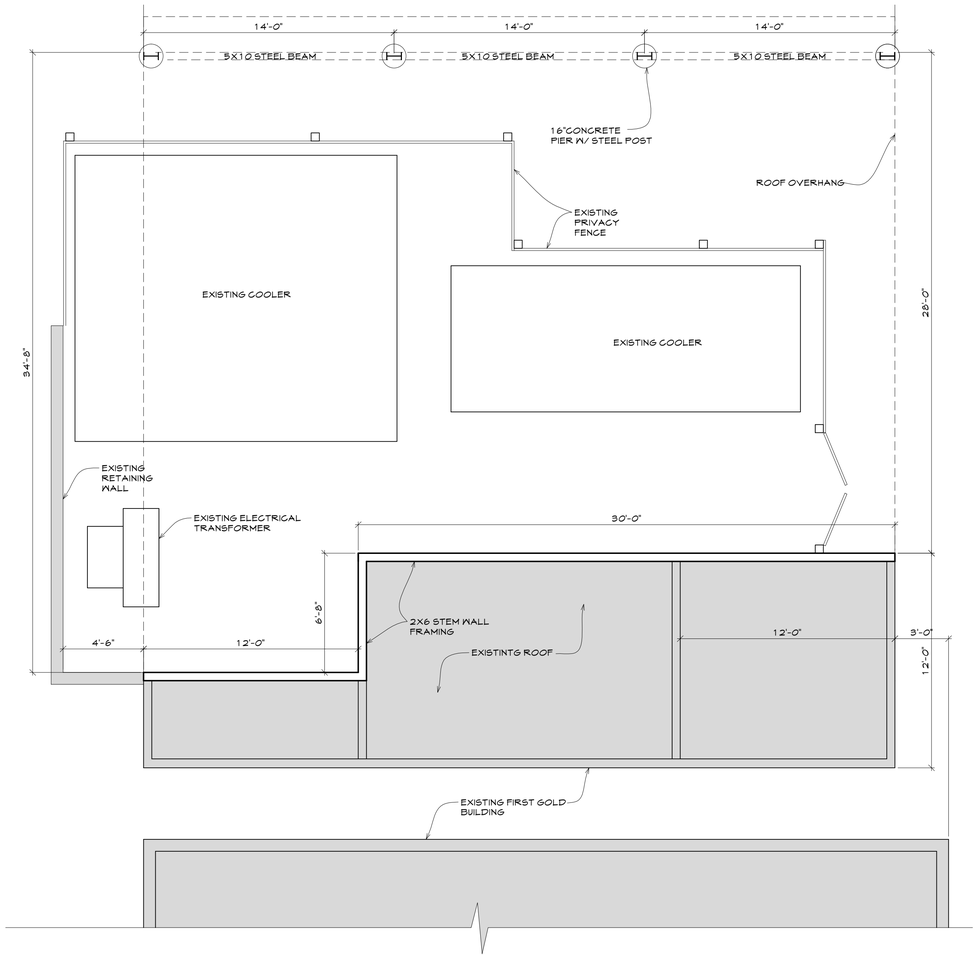

CANOPY PLAN

SCALE 1/4" = 1'-0"

NORTH

LEGEND

SHADED AREAS INDICATE EXISTING WALLS

INDICATE NEW WALL CONSTRUCTION

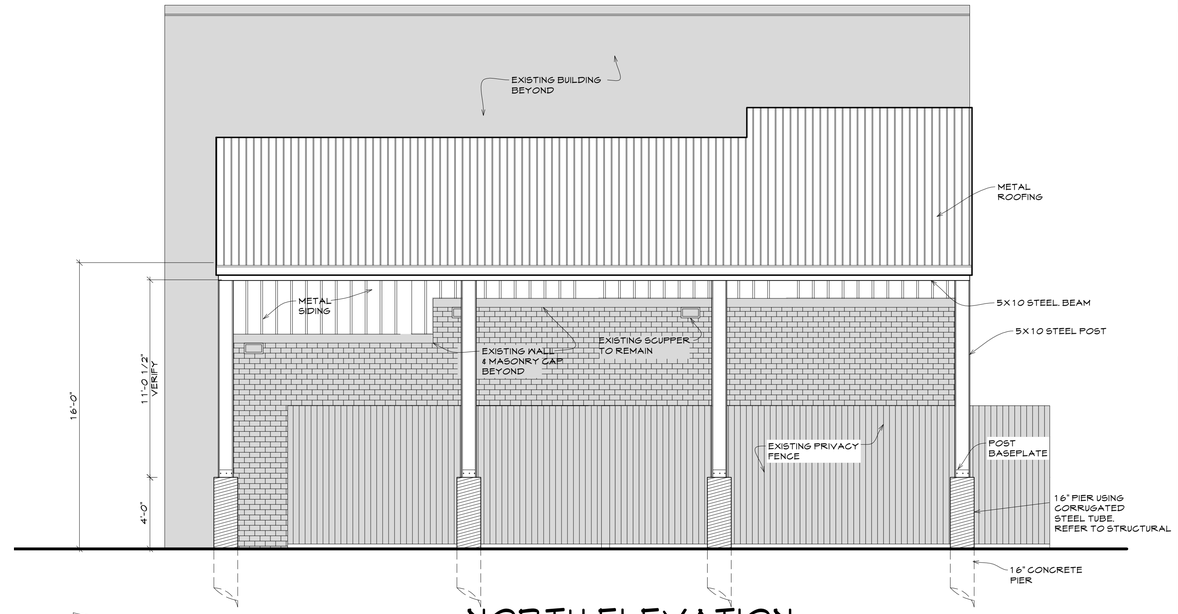

NORTH ELEVATION

SCALE 1/4" = 1'-0"

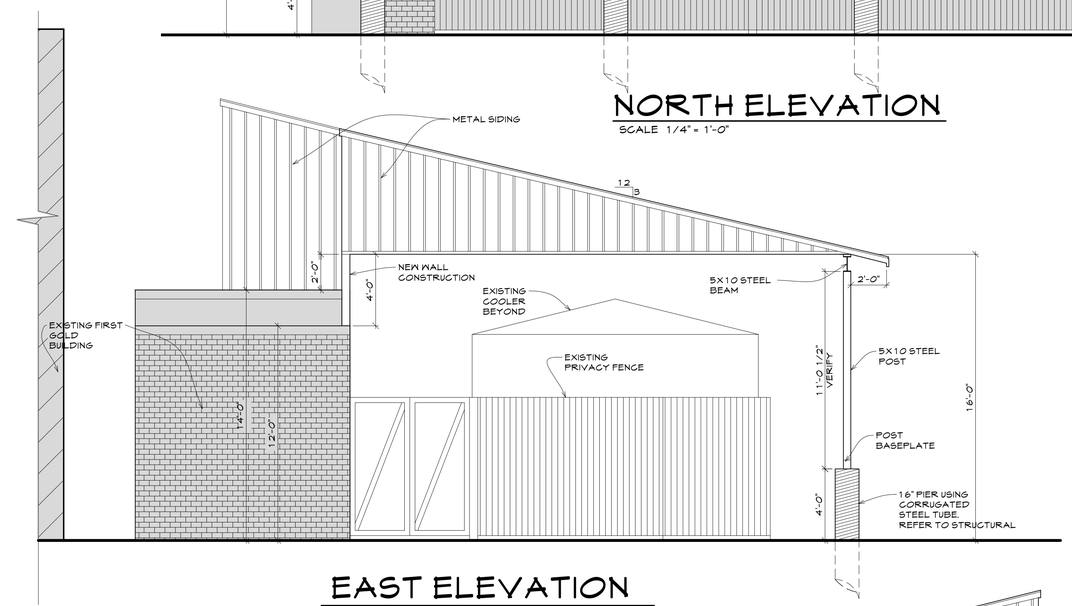

EAST ELEVATION

SCALE 1/4" = 1'-0"

NOTE: REFER TO STRUCTURAL DRAWINGS FOR FOUNDATION AND FRAMING REQUIREMENTS

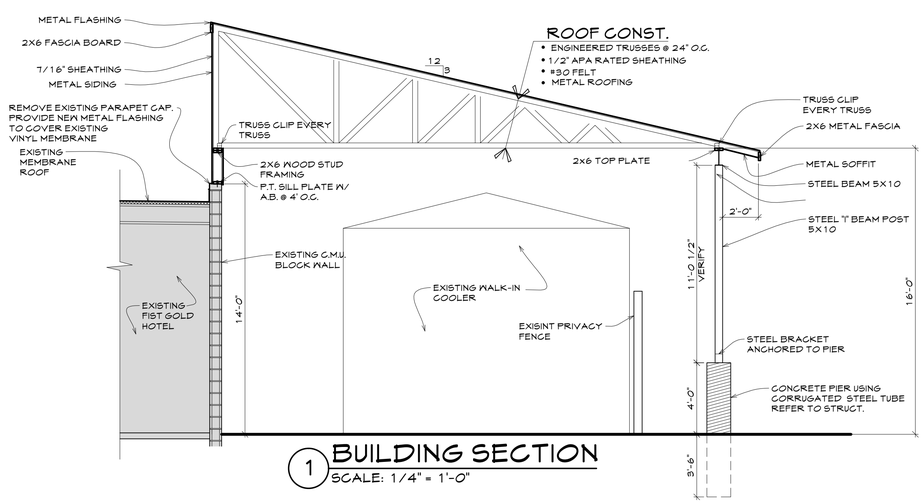

1 BUILDING SECTION

SCALE: 1/4" = 1'-0"

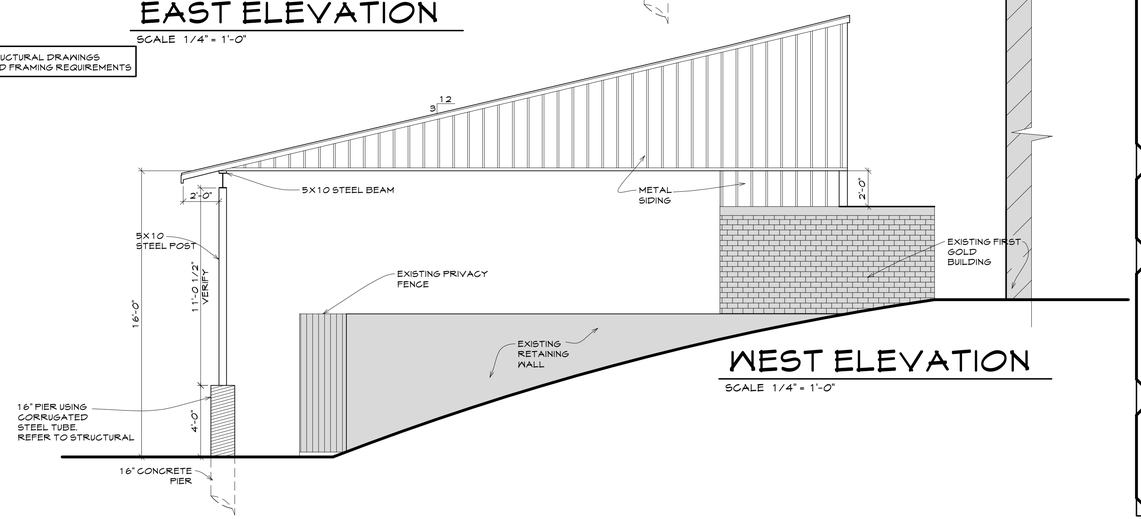

WEST ELEVATION

SCALE 1/4" = 1'-0"

PLANS IN ACTION
Drafting & Design
3103 Fairgrounds Loop #2, Spearfish, SD 57783
(605) 645-7981 plansinaction@hotmail.com
www.plansinaction.com

DISCLAIMER:
THE INFORMATION IN THESE PLANS ARE A GRAPHIC ILLUSTRATION OF THE WORK REQUIRED TO COMPLETE THE PROJECT. ALL ASPECTS ELEVATIONS, FLOOR PLANS, SECTIONS AND WALL ELEVATIONS MUST BE PRIOR TO CONSTRUCTION. THE PURCHASER OF THESE DOCUMENTS FROM PLANS IN ACTION DRAFTING & DESIGN AND BRUCE DRAPEAUX FROM ANY CLAIMS OF JUDGEMENTS.

FIRST GOLD HOTEL- CANOPY PLAN

270 MAIN STREET
DEADWOOD, SOUTH DAKOTA 57732

SHEET TITLE:
CANOPY PLAN

DATE:
10-3-22

DRAWN BY:
BRUCE DRAPEAUX

SHEET #
1