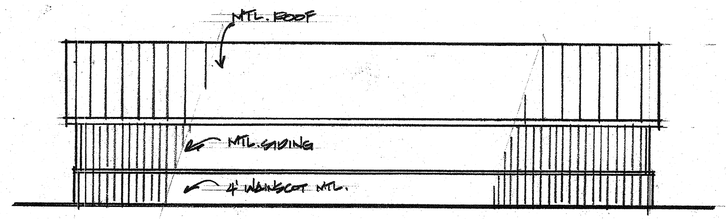

REAR ELEVATION
1/8"=1'-0"

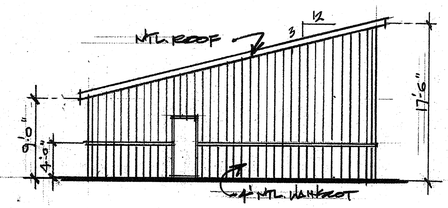

LEFT ELEV.
1/8"=1'-0"

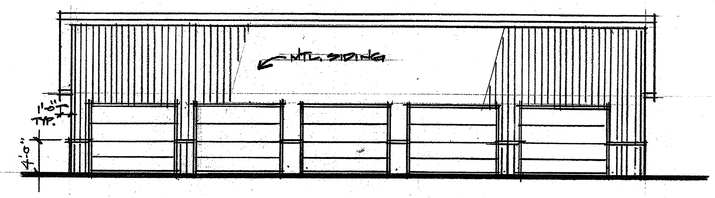

FRONT ELEVATION
1/8"=1'-0"

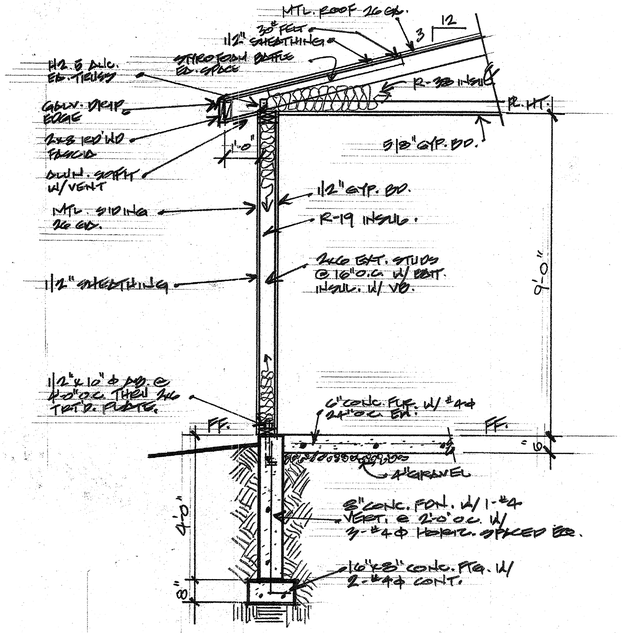

TYP. WALL SECTION
1/2"=1'-0"

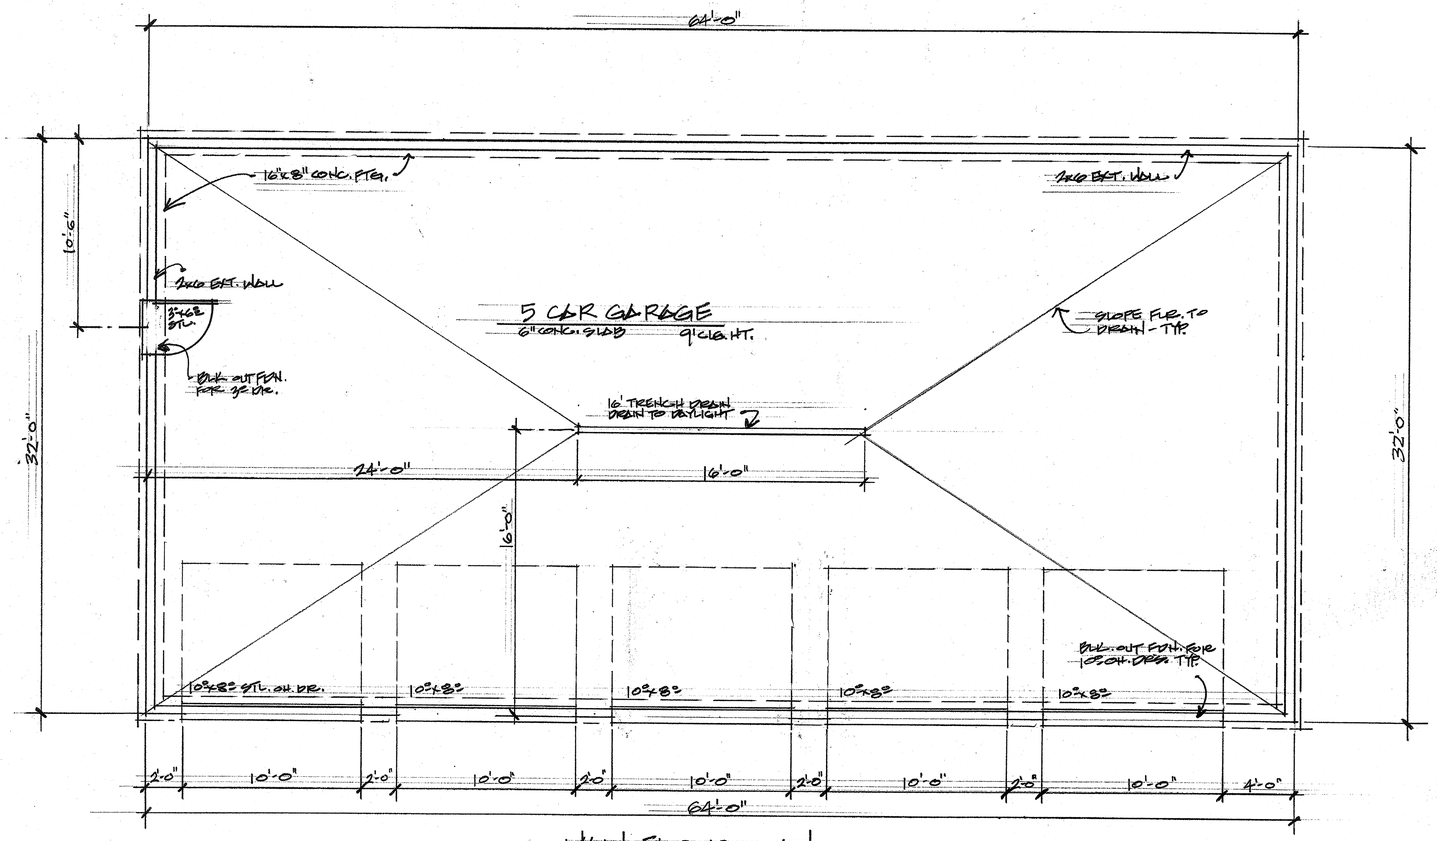

MAIN FLOOR PLAN
2048 S.F.
1/4"=1'-0"

While every attempt has been made in the preparation of these plans to avoid mistakes, Progressive Planning & Design cannot guarantee against human error. The contractor on the job must check all dimensions and other details and be responsible for same.

Copyright © and all rights to the reproduction and use of this design held by Progressive Planning & Design, Sturgis, SD.

REVISIONS	BY

Progressive Planning & Design

BUILDING DESIGNER: Pat Bigler

Residential & Light Commercial Design

NEW GARAGE FOR:

PAT & RHONDA MOLLMAN

DEADWOOD, SD.

DRAWN	PBT. Sr.
CHECKED	
DATE	10-11-23
SCALE	As Shown
JOB NO.	
SHEET	1

OF 1 SHEETS