



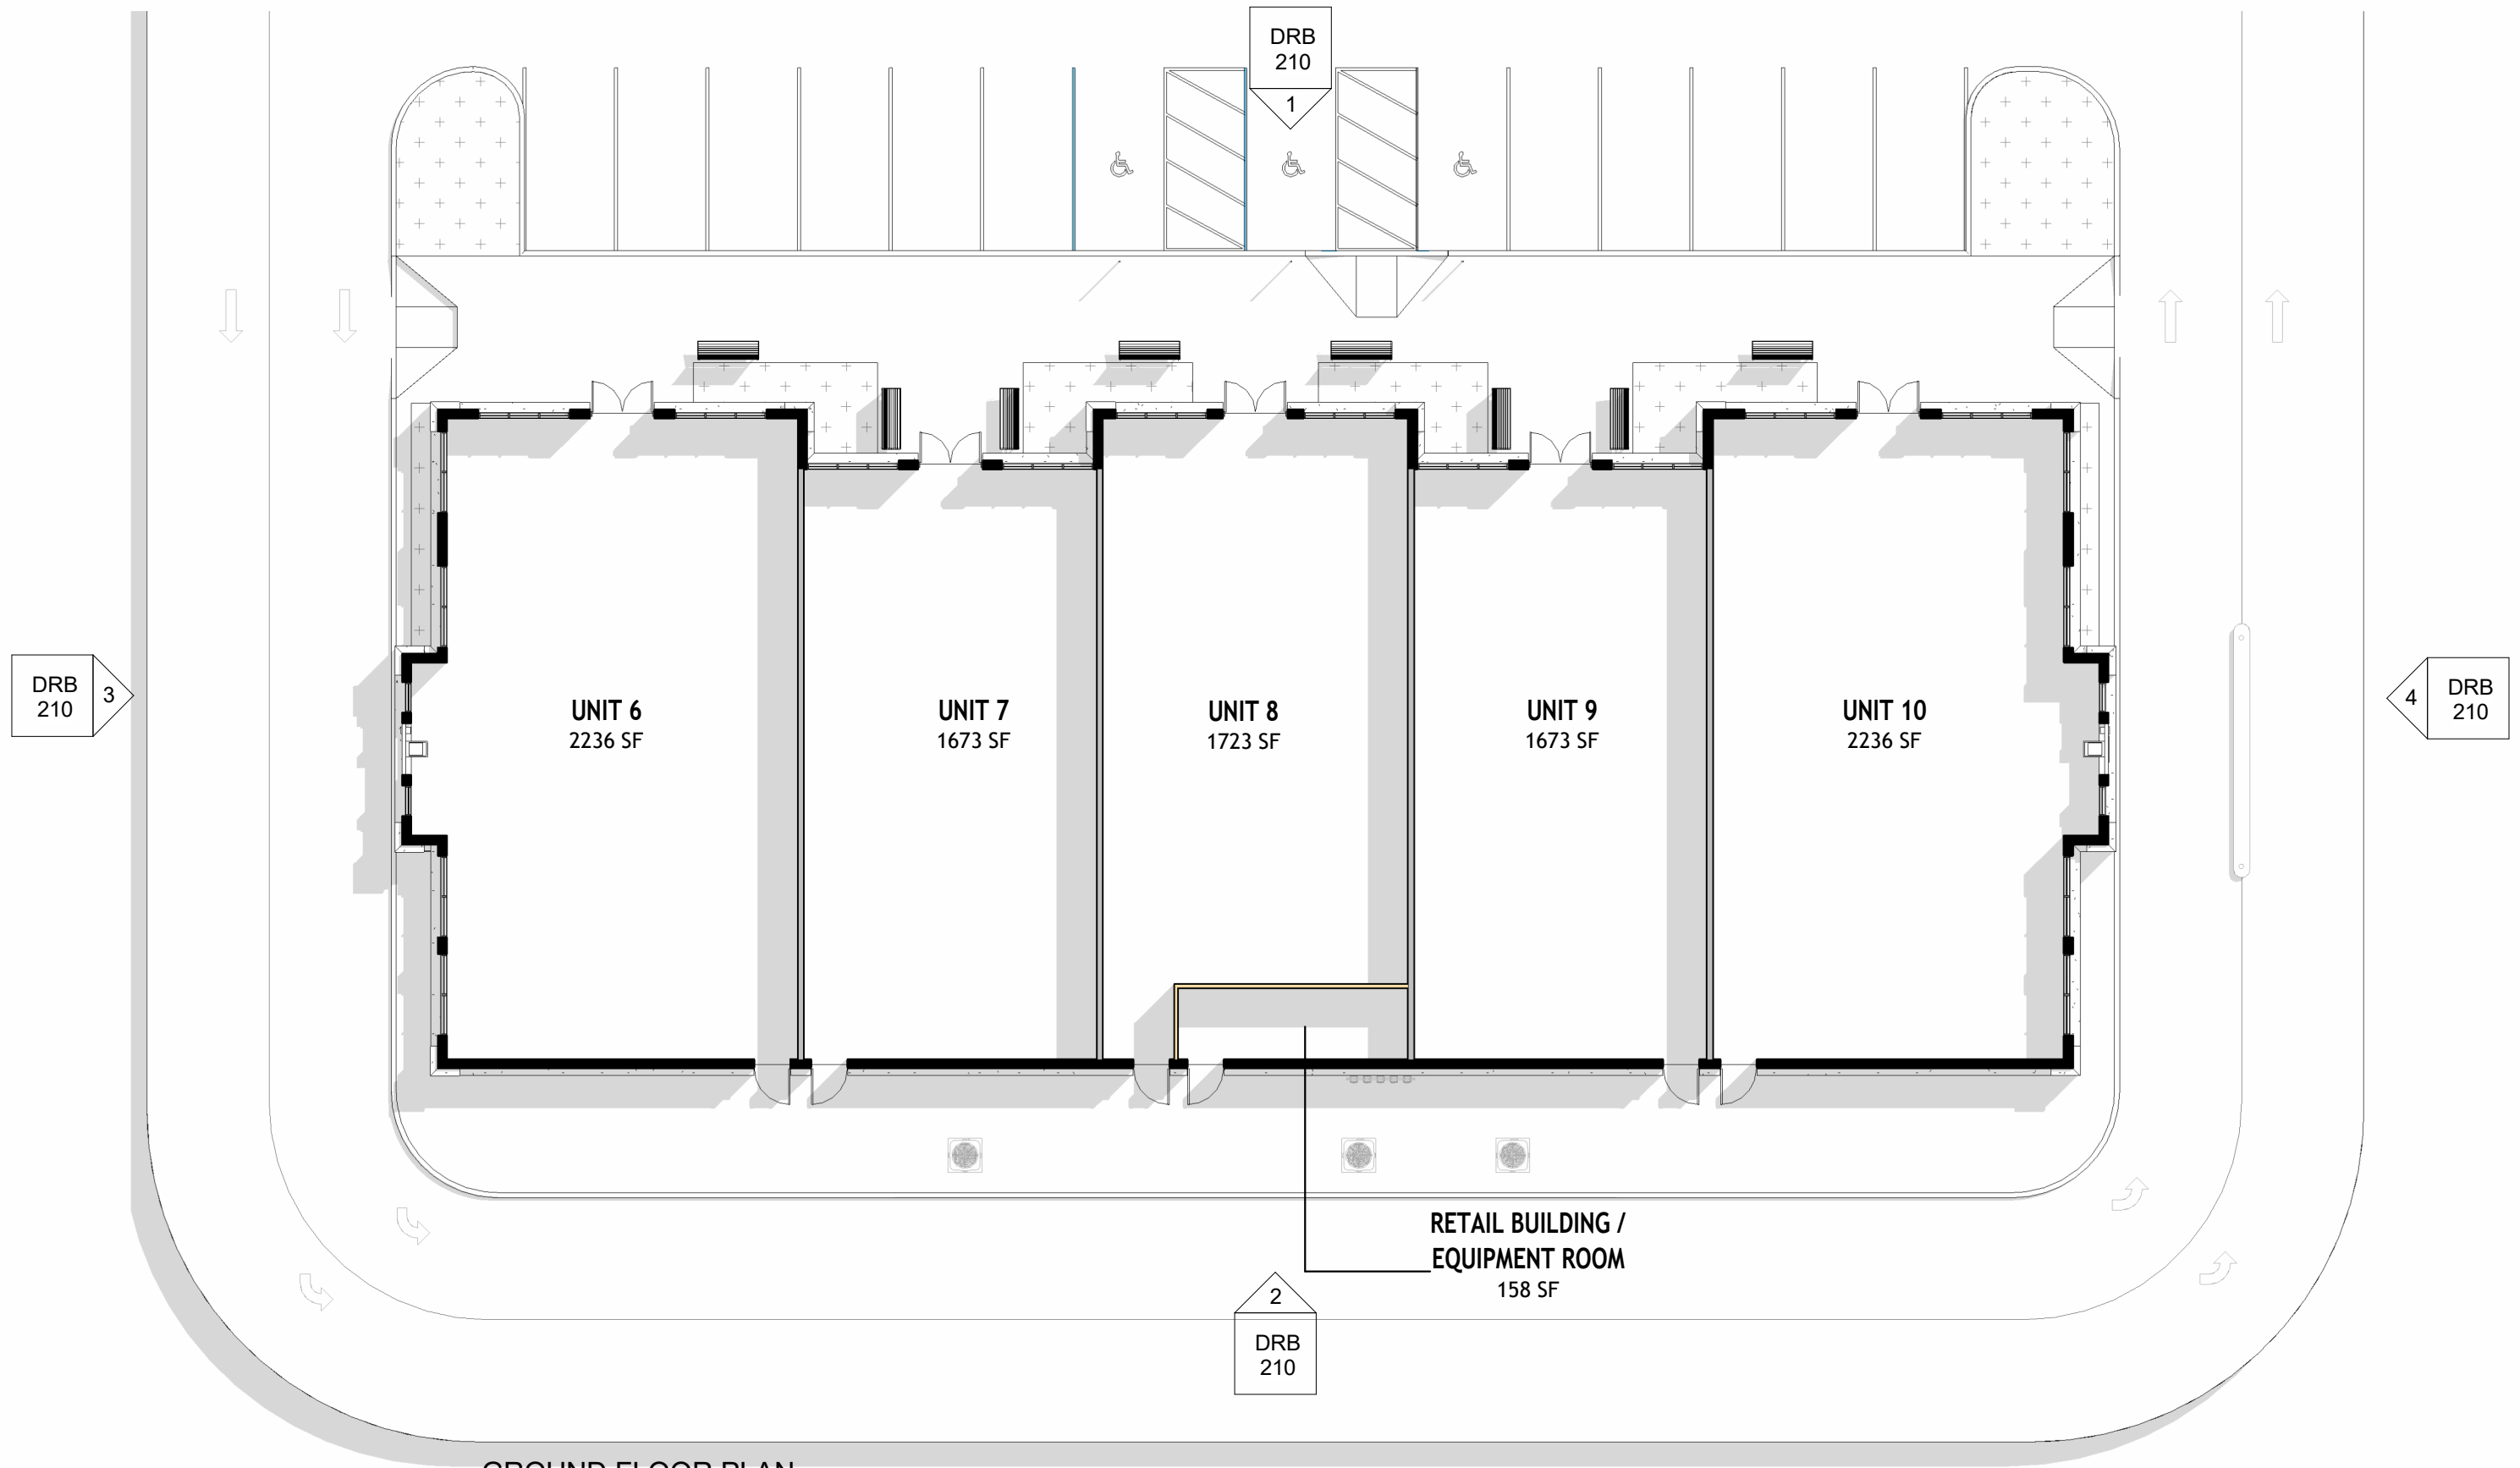

GROUND FLOOR PLAN
RETAIL BUILDING

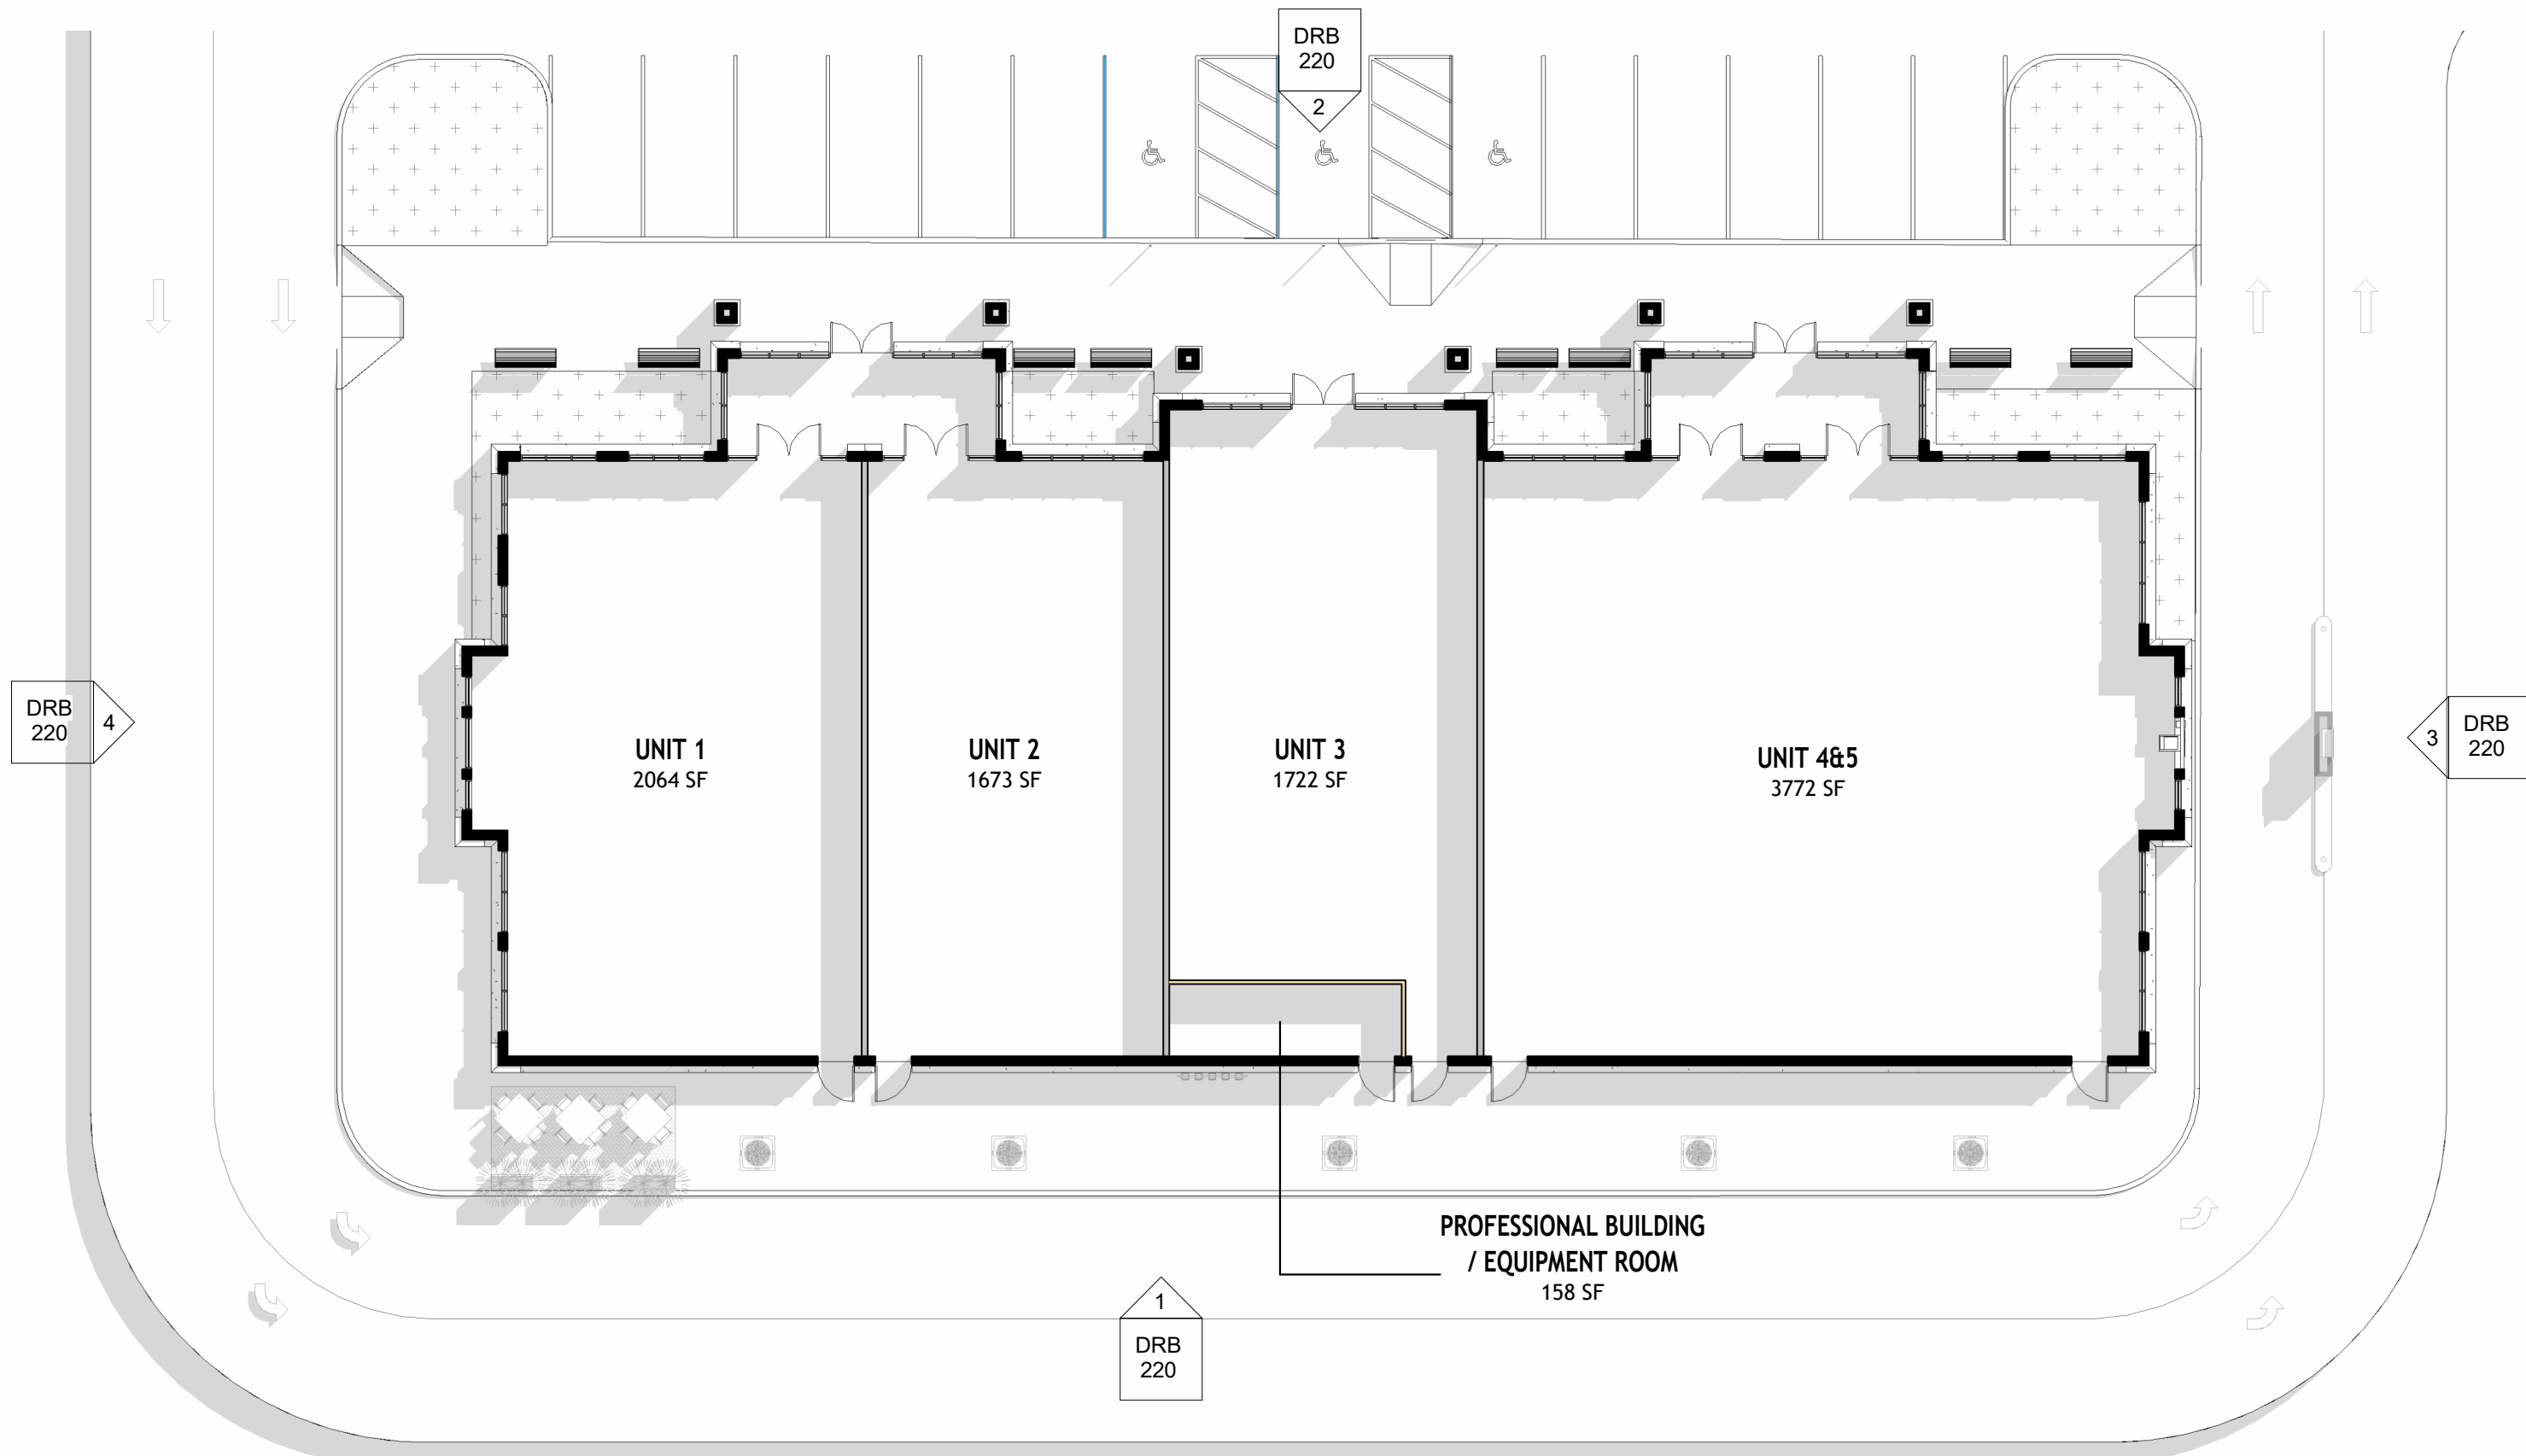

GROUND FLOOR PLAN
(PROFESSIONAL BLDG)



METAL ROOF
STANDING SEAM
[M1]




LP SMART SIDE
SHAKE SIDING
[M2]




LP SMART SIDE
TRIM
[M3]



LP SMART SIDE
BOARD AND BATTEN
[M4]

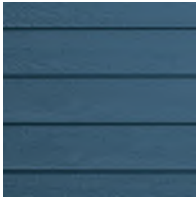

LP SMART SIDE
LAP SIDING
[M5]

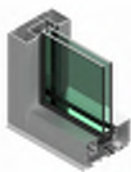


APOGEE
403 STOREFRONT
[M6]



CULTURED STONE
COUNTRY LEDGE STONE
[M7]




LP SMART SIDE
PANEL SIDING
CEDAR TEXTURED
[M8]

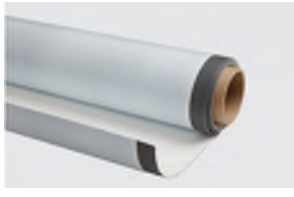


G.A.F.
THERMOPLASTIC
POLYOLEFIN (T.P.O) ROOFING
[M9]


MATERIAL BOARD

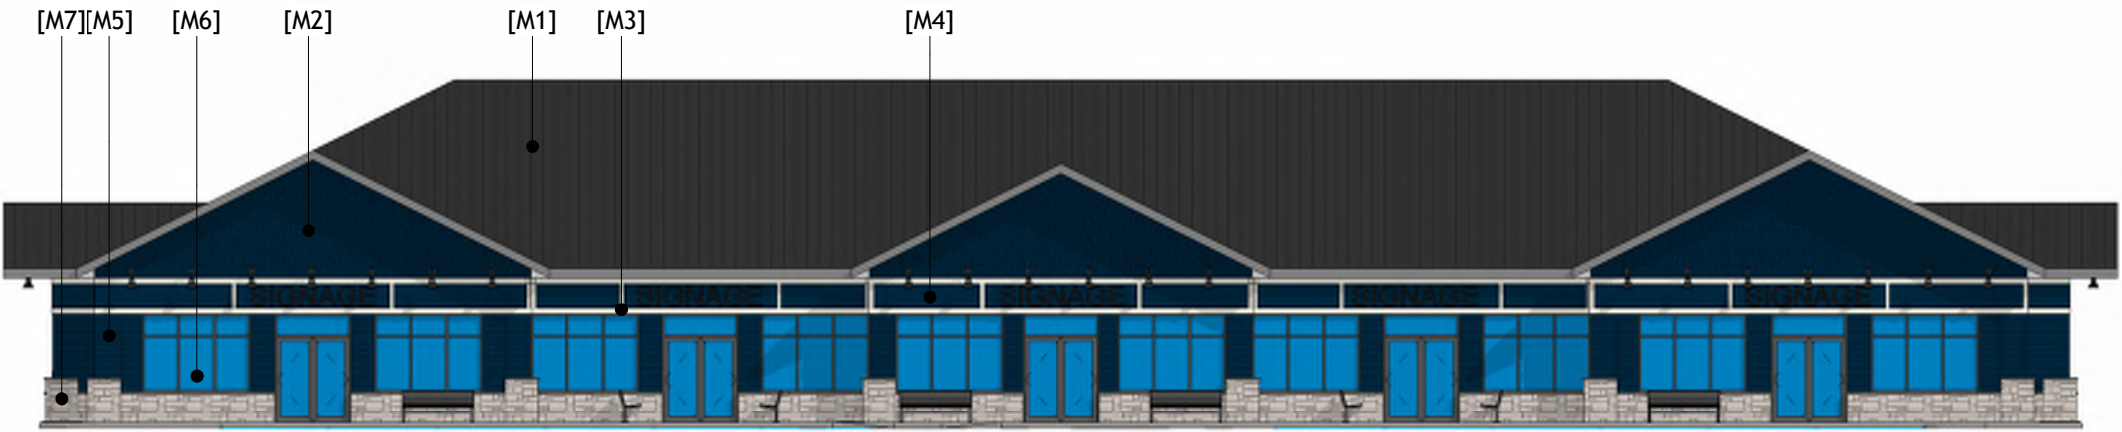


1 RETAIL BUILDING-EAST ELEVATION
(FRONT FACADE)

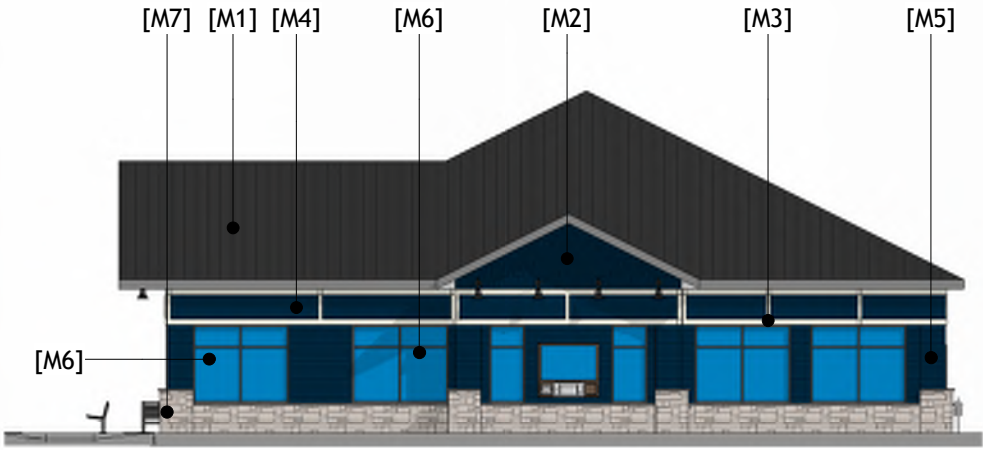

3 RETAIL BUILDING-NORTH ELEVATION
(SIDE FACADE)

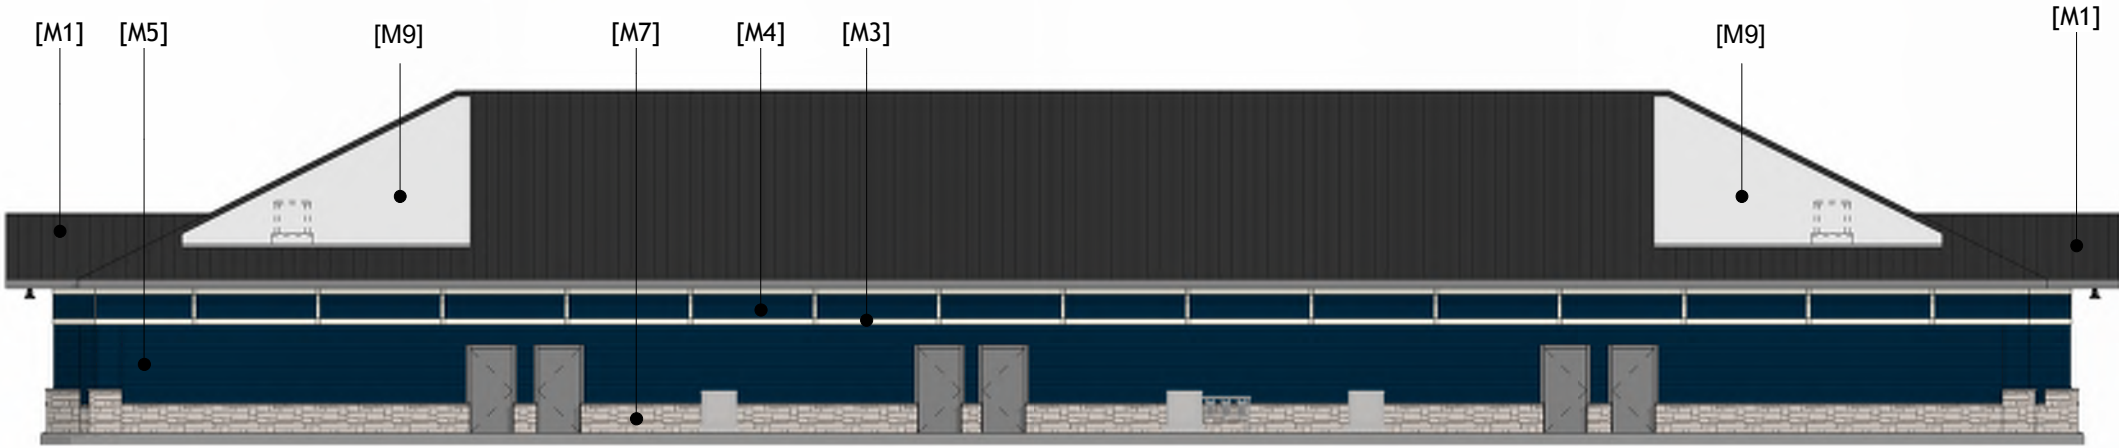

2 RETAIL BUILDING-WEST ELEVATION
(REAR FACADE)

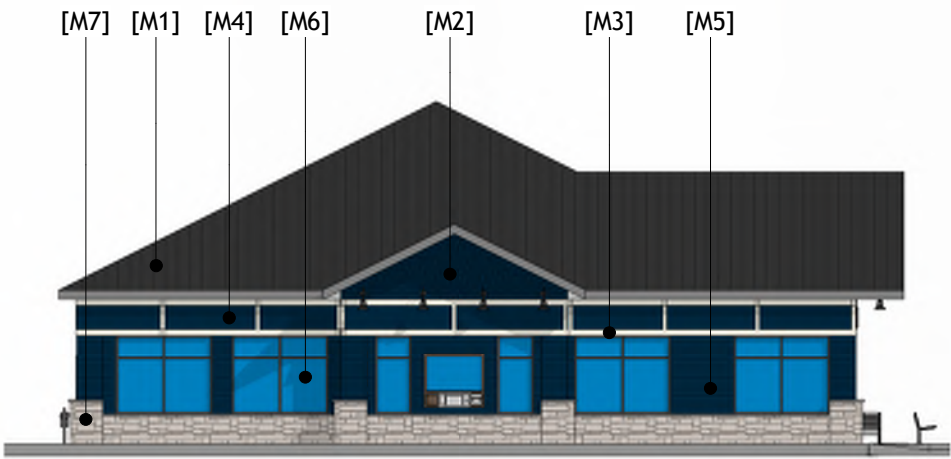

4 RETAIL BUILDING-SOUTH ELEVATION
(SIDE FACADE)



METAL ROOF
STANDING SEAM
[M1]




LP SMART SIDE
SHAKE SIDING
[M2]



LP SMART SIDE
TRIM
[M3]



LP SMART SIDE
BOARD AND BATTEN
[M4]

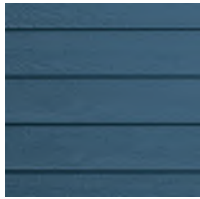

LP SMART SIDE
LAP SIDING
[M5]




APOGEE
403 STOREFRONT
[M6]



CULTURED STONE
COUNTRY LEDGE STONE
[M7]



LP SMART SIDE
PANEL SIDING
CEDAR TEXTURED
[M8]

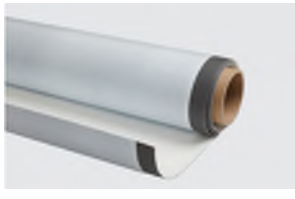


G.A.F.
THERMOPLASTIC
POLYOLEFIN (T.P.O.) ROOFING
[M9]

MATERIAL BOARD




PROFESSIONAL BUILDING-EAST
ELEVATION (REAR FACADE)


[MECHANICAL UNITS AND METERS BY OTHERS]

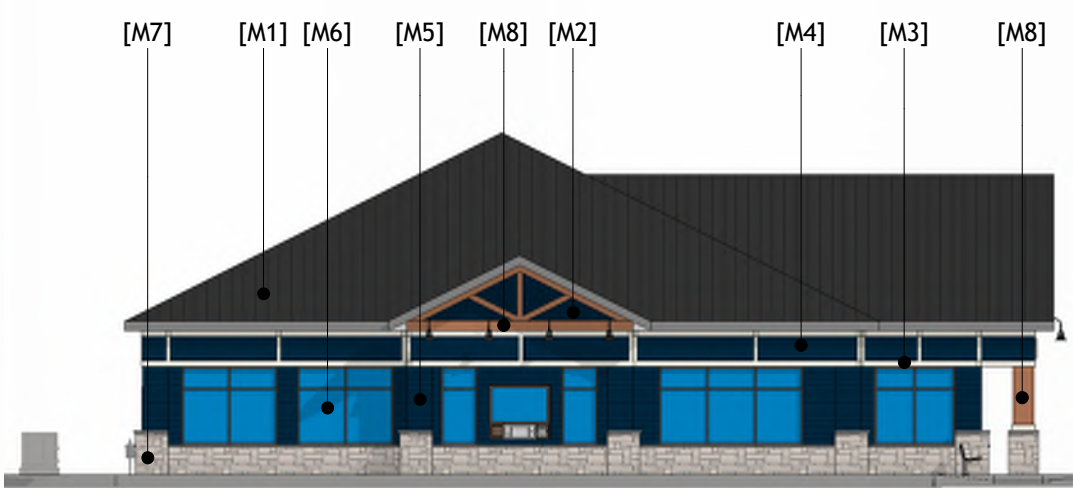

PROFESSIONAL BUILDING-NORTH
ELEVATION (SIDE FACADE)

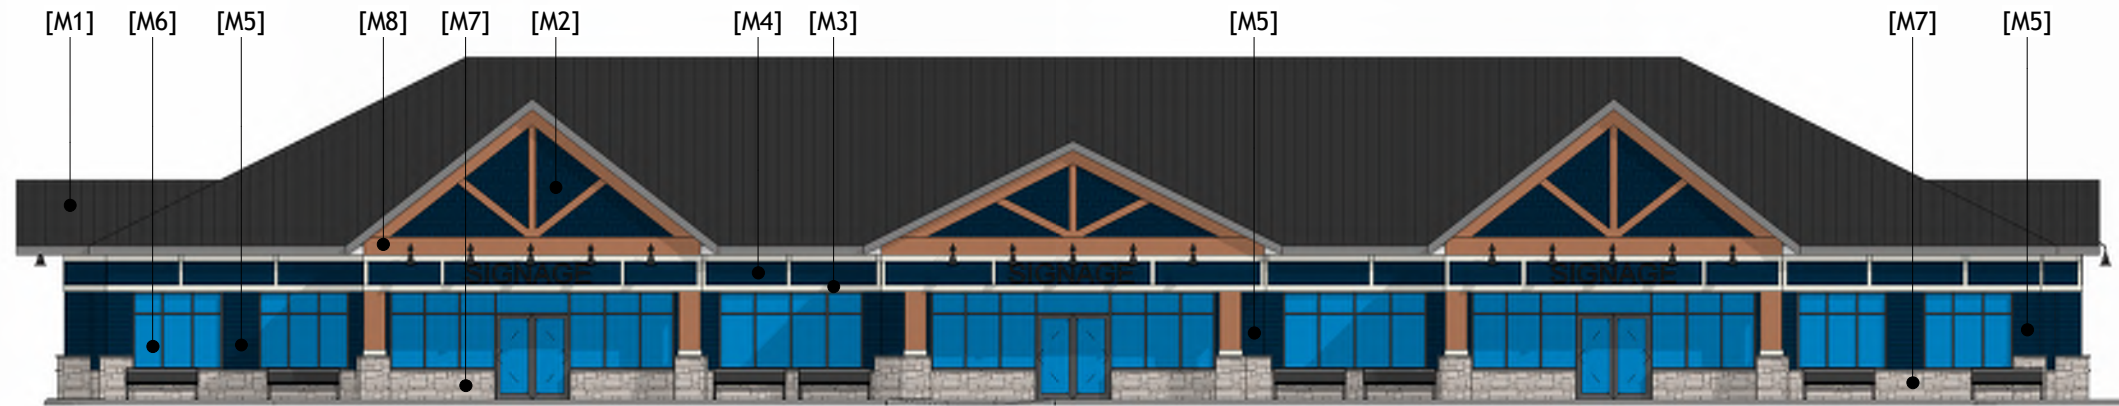

PROFESSIONAL BUILDING-WEST
ELEVATION (FRONT FACADE)

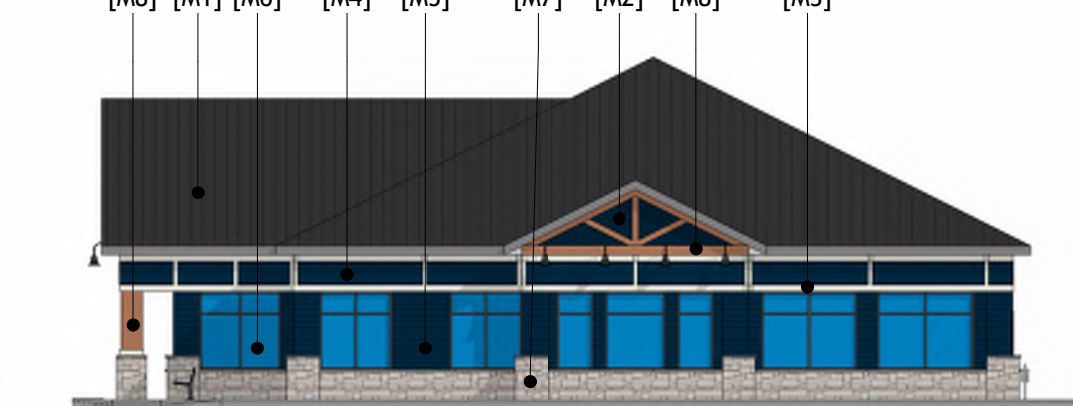

PROFESSIONAL BUILDING-SOUTH
ELEVATION (SIDE FACADE)

