



1



4



7



2



5




8



3



6

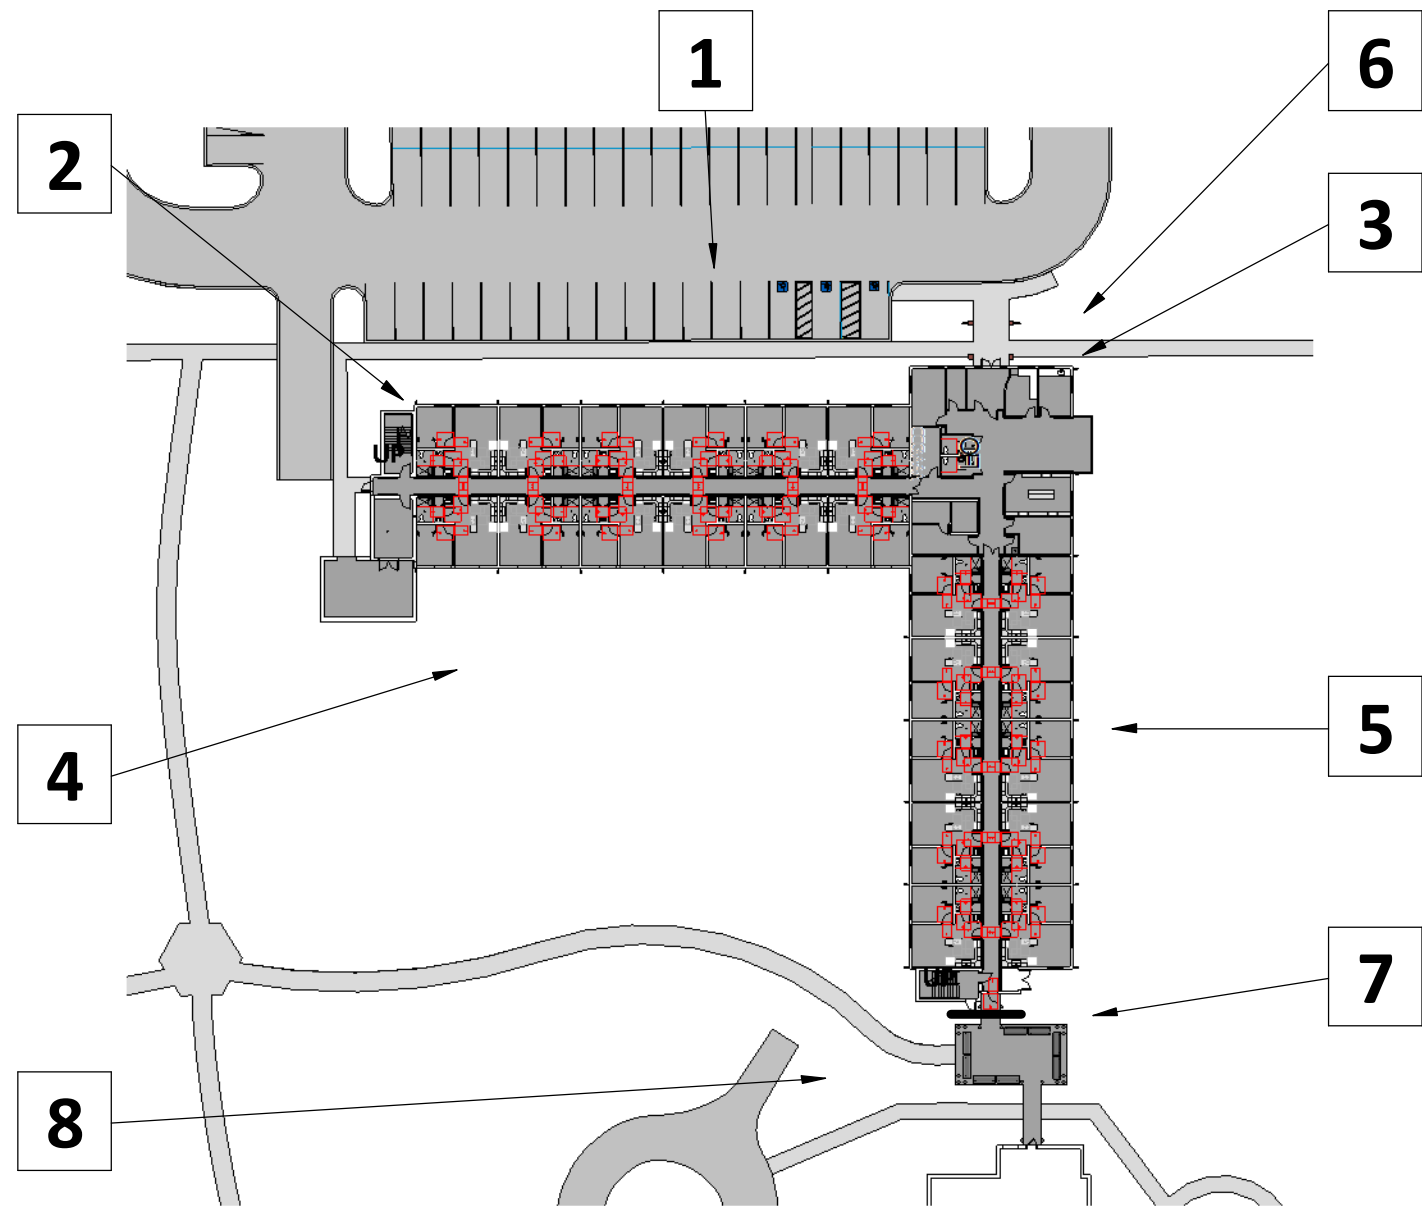

POINT OF VIEW LOCATION DIAGRAM
SCALE : 1" = 60'-0"



CORNERSTONE
DESIGN ARCHITECTS
4850 W. CHESTNUT STREET, SUITE 400
F.O. BOX 1796
LANCASTER, PA 17608
PHONE: 717.435.1800 FAX: 717.435.1801

SEAL

PROGRESS
PRINT

PROJECT
MARTIN LUTHER
FOUNDATION OF
DOVER, INC.
LUTHER VILLAGE PHASE IV

301 BARR DRIVE #400
DOVER, DELAWARE 19901

DISCLAIMERS
THESE DRAWINGS ARE COPYRIGHTED AND
ARE SUBJECT TO COPYRIGHT PROTECTION
AS AN "ARCHITECTURAL WORK" UNDER
SECTION 102 OF THE COPYRIGHT ACT, 17
U.S.C. AS AMENDED (DECEMBER 1990) AND
KNOWN AS ARCHITECTURAL COPYRIGHT
PROTECTION ACT 1990. THE PROTECTION
INCLUDES, BUT IS NOT LIMITED TO THE
ORIGINAL FORM AS WELL AS THE
ARRANGEMENT AND COMPOSITION OF
SPACES AND ELEMENTS OF DESIGN UNDER
SUCH PROTECTION. UNAUTHORIZED USE
OF THESE DRAWINGS, OR WORK
REPRESENTED, CAN LEGALLY RESULT IN THE
PENALTY PROVIDED. ANY REPRODUCTION
OF THIS DOCUMENT IN PART OR WHOLE
WITHOUT THE EXPRESS WRITTEN
PERMISSION OF CORNERSTONE DESIGN
LTD., ARCHITECTS IS STRICTLY PROHIBITED.
THE CONTRACTOR SHALL VERIFY ALL
DIMENSIONS AND CONDITIONS AT THE SITE
BEFORE PROCEEDING WITH THE WORK.
THESE DRAWINGS HAVE BEEN PREPARED
AS DESIGN/BUILD DOCUMENTS FOR USE BY
THE DESIGN/BUILD CONTRACTOR AND ARE
NOT COMPLETE IN SCOPE AND DETAIL FOR
USE AS A SET OF COMPETITIVE BID
DOCUMENTS. BIDDER ACKNOWLEDGES
AND AGREES THAT THE DRAWINGS ARE
INCOMPLETE, AND SHALL BE RESPONSIBLE
TO OBTAIN CLARIFICATION OF THE
INTENDED SCOPE OF WORK FROM THE
DESIGN/BUILD CONTRACTOR AND PROVIDE
A COMPLETE AND FUNCTIONAL SYSTEM
FOR THEIR RESPECTIVE TRADES.

KEY PLAN

ISSUES

MARK	DATE	DESCRIPTION
PROJECT PHASE		
SCHEMATIC DESIGN		
PROJECT NUMBER		
2024009		
DATE		
2024.07.12		
DRAWN BY		
KING		
MANAGED BY		
PEAHY		
APPROVED BY		
PEAHY		
SHEET TITLE		
3D VIEWS		
SHEET NUMBER		
A001		

NOT FOR CONSTRUCTION