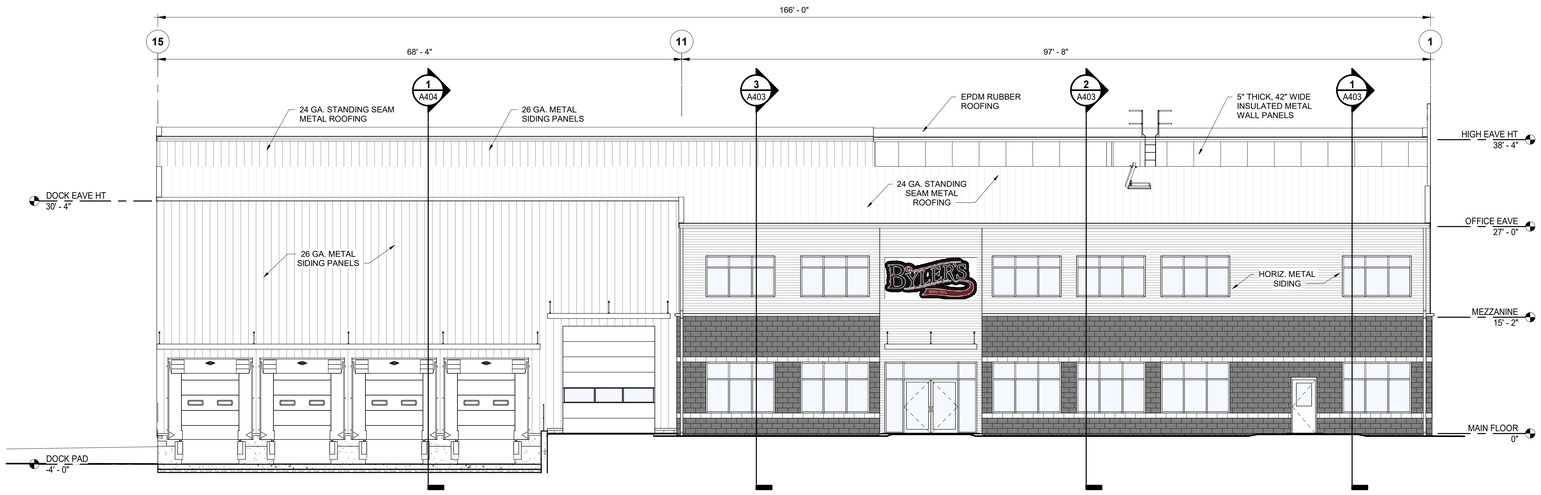

1 SOUTH ELEVATION

SCALE: 1/8" = 1'-0"

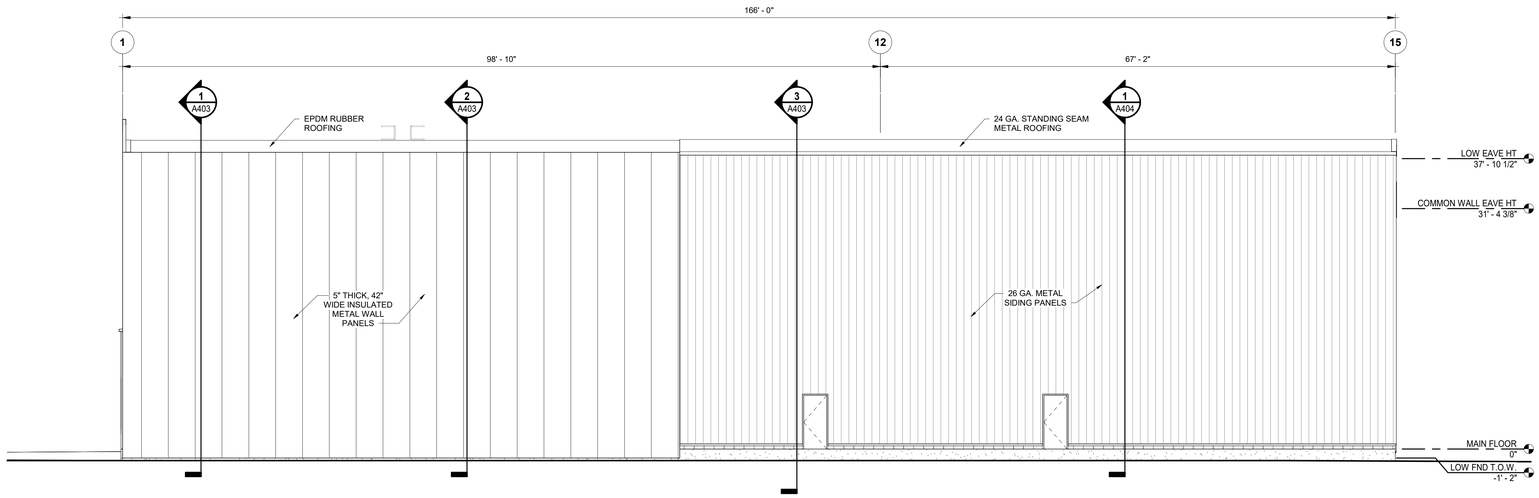

2 NORTH ELEVATION

SCALE: 1/8" = 1'-0"

THIS DOCUMENT AND THE INFORMATION INCLUDED HEREIN ARE CONSIDERED THE EXCLUSIVE PROPERTY OF SCENIC RIDGE CONSTRUCTION AND ARE NOT TO BE CONVEYED IN DEALINGS WITH OTHER PARTIES WITHOUT WRITTEN CONSENT OF SCENIC RIDGE CONSTRUCTION. SHOULD UNAUTHORIZED USAGE BE REALIZED, IT WILL BE ASSUMED AS ACCEPTANCE OF RESPONSIBILITY FOR APPROPRIATE COMPENSATION.

SEAL:

DESIGN PROFESSIONAL:

VOSBURGH ARCHITECTS
1704 White Horse Road Lancaster, PA 17603
717-509-9070

COPYRIGHT 2011 VOSBURGH ARCHITECTS
THE DRAWINGS, SPECIFICATIONS AND OTHER DOCUMENTS PREPARED BY THE ARCHITECT AND HIS CONSULTANTS ARE INSTRUMENTS OF SERVICE THROUGH WHICH THE WORK TO BE EXECUTED IS DESCRIBED. THEY ARE NOT TO BE USED FOR ANY OTHER PROJECT, EXTENSION OF THIS PROJECT OR ANOTHER PROJECT BY ANY OTHER ARCHITECT WITHOUT THE WRITTEN CONSENT OF THE ARCHITECT.

CONTRACTOR:

Scenic RIDGE Construction
2558 STEELTON ROAD
LANCASTER, PA 17601
TEL: 717.768.7522
FAX: 717.768.8522
www.scenicridge.com

NEW BUILDING FOR:

BYLER'S STORE, INC.

LOT 2- 1499 WHITE OAK ROAD
DOVER, DE 19901
KENT COUNTY

ISSUE: SCHEMATIC
ISSUE DATE: 3.2.2023

REV	DESCRIPTION	DATE

REV	DESCRIPTION	DATE

DWG NUMBER: 22297
SCALE: 1/8" = 1'-0"
DRAWN BY: DJD
REV BY:
SHEET NUMBER: ELEVATIONS

A201

REVISION
-

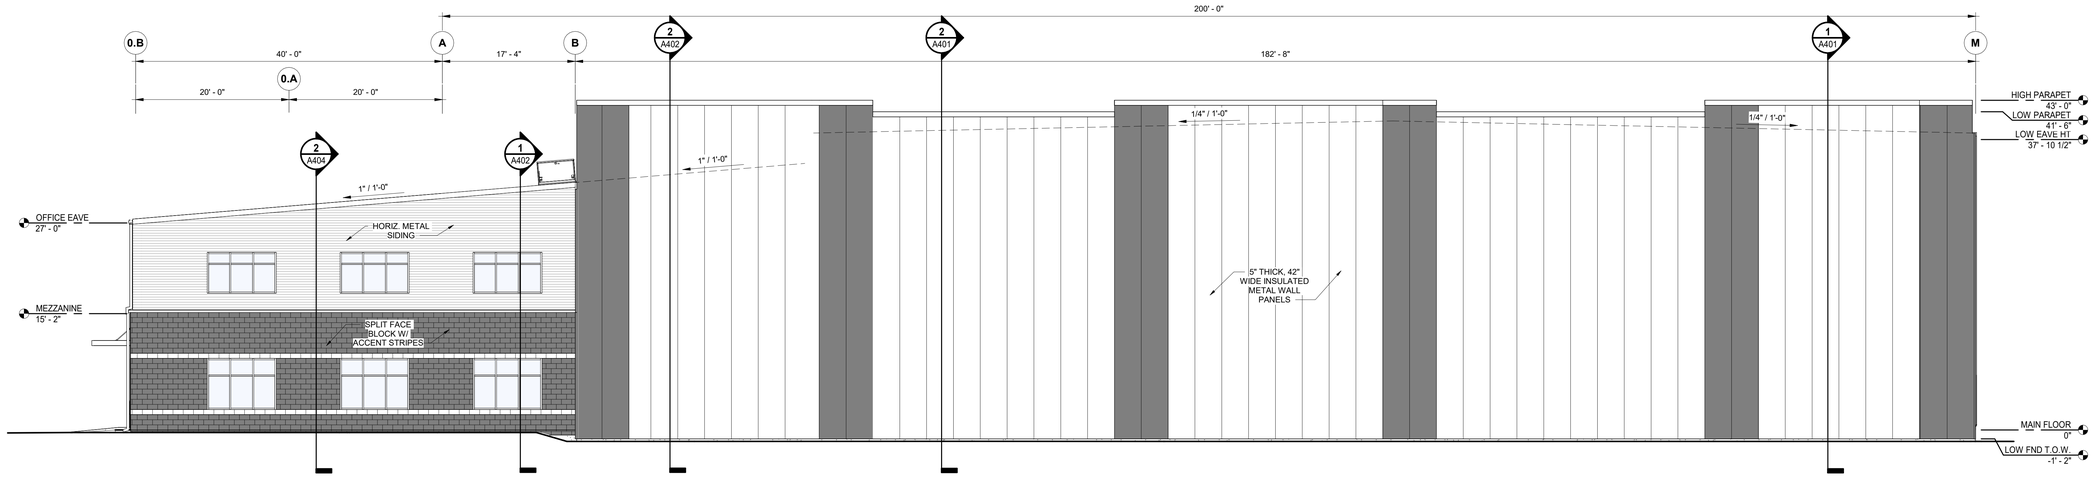

1 **EAST ELEVATION**
SCALE: 1/8" = 1'-0"

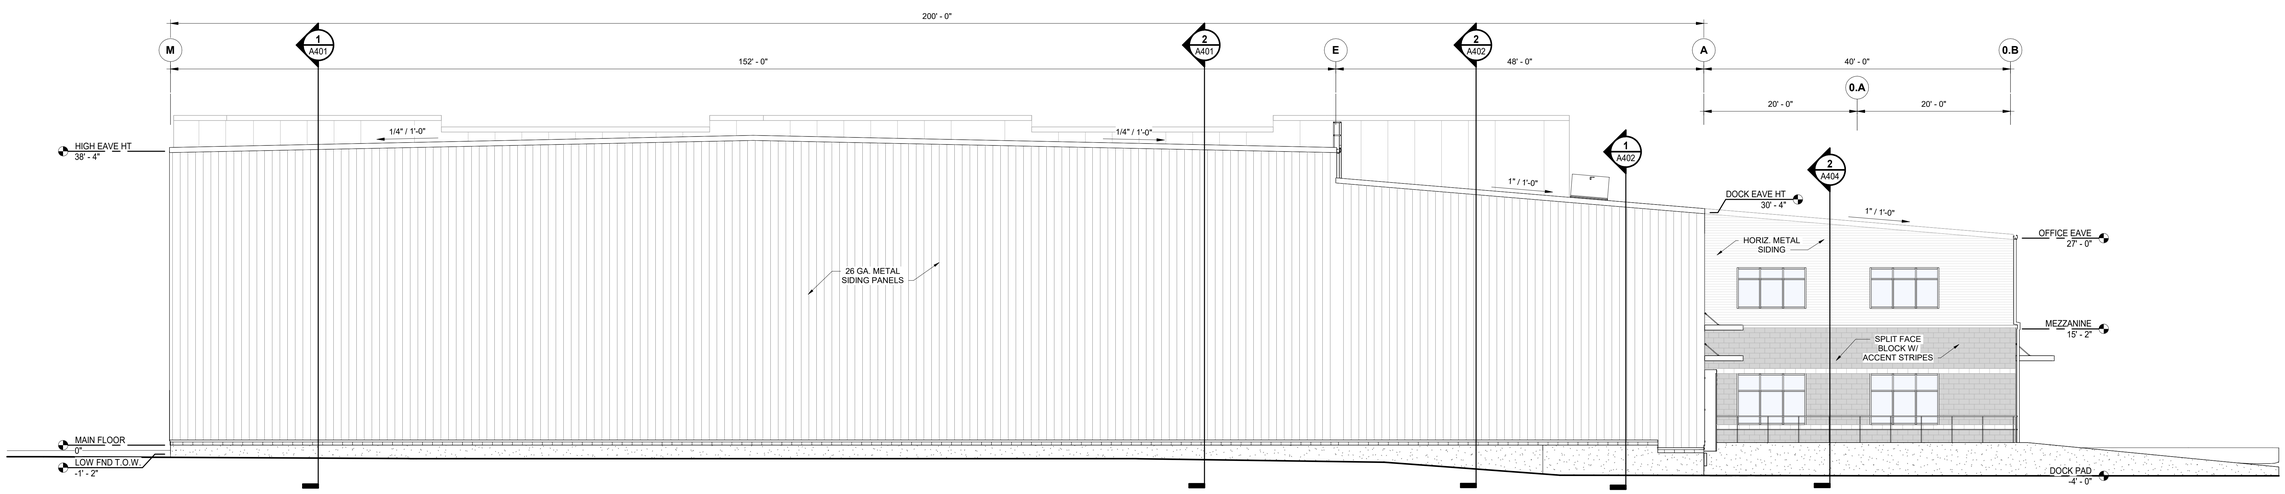

2 **WEST ELEVATION**
SCALE: 1/8" = 1'-0"

THIS DOCUMENT AND THE INFORMATION INCLUDED HEREIN ARE CONSIDERED THE EXCLUSIVE PROPERTY OF SCENIC RIDGE CONSTRUCTION AND ARE NOT TO BE CONVEYED IN DEALINGS WITH OTHER PARTIES WITHOUT WRITTEN CONSENT OF SCENIC RIDGE CONSTRUCTION. SHOULD UNAUTHORIZED USAGE BE REALIZED, IT WILL BE ASSUMED AS ACCEPTANCE OF RESPONSIBILITY FOR APPROPRIATE COMPENSATION.

SEAL:

DESIGN PROFESSIONAL:

VOSBURGH ARCHITECTS
1704 White Water Road Lancaster, PA 17603
717-509-9070

COPYRIGHT 2011 VOSBURGH ARCHITECTS
THIS DRAWING IS THE PROPERTY OF VOSBURGH ARCHITECTS AND THE INTERIORS OF AND REPRODUCTIONS OF THIS DRAWING MUST BE SIGNED BY VOSBURGH ARCHITECTS. THIS DRAWING IS NOT TO BE PLACED ON A PUBLIC BUILDING OR BUILDING REQUIRING A LICENSED ARCHITECT UNLESS SIGNED BY VOSBURGH ARCHITECTS & SEALED BY A PA ARCHITECT.

CONTRACTOR:

Scenic RIDGE Construction
2558 STEELTON ROAD
LANCASTER, PA 17601
TEL: 717.788.7522
FAX: 717.788.8522
www.scenicridge.com

NEW BUILDING FOR:

BYLER'S STORE, INC.

LOT 2- 1499 WHITE OAK ROAD
DOVER, DE 19901
KENT COUNTY

ISSUE: SCHEMATIC
ISSUE DATE: 3.2.2023

REV	DESCRIPTION	DATE

REV	DESCRIPTION	DATE

DWG NUMBER: 22297
SCALE: 1/8" = 1'-0"
DRAWN BY: DJD
REV BY:
SHEET NUMBER:
ELEVATIONS

A202

REVISION
-