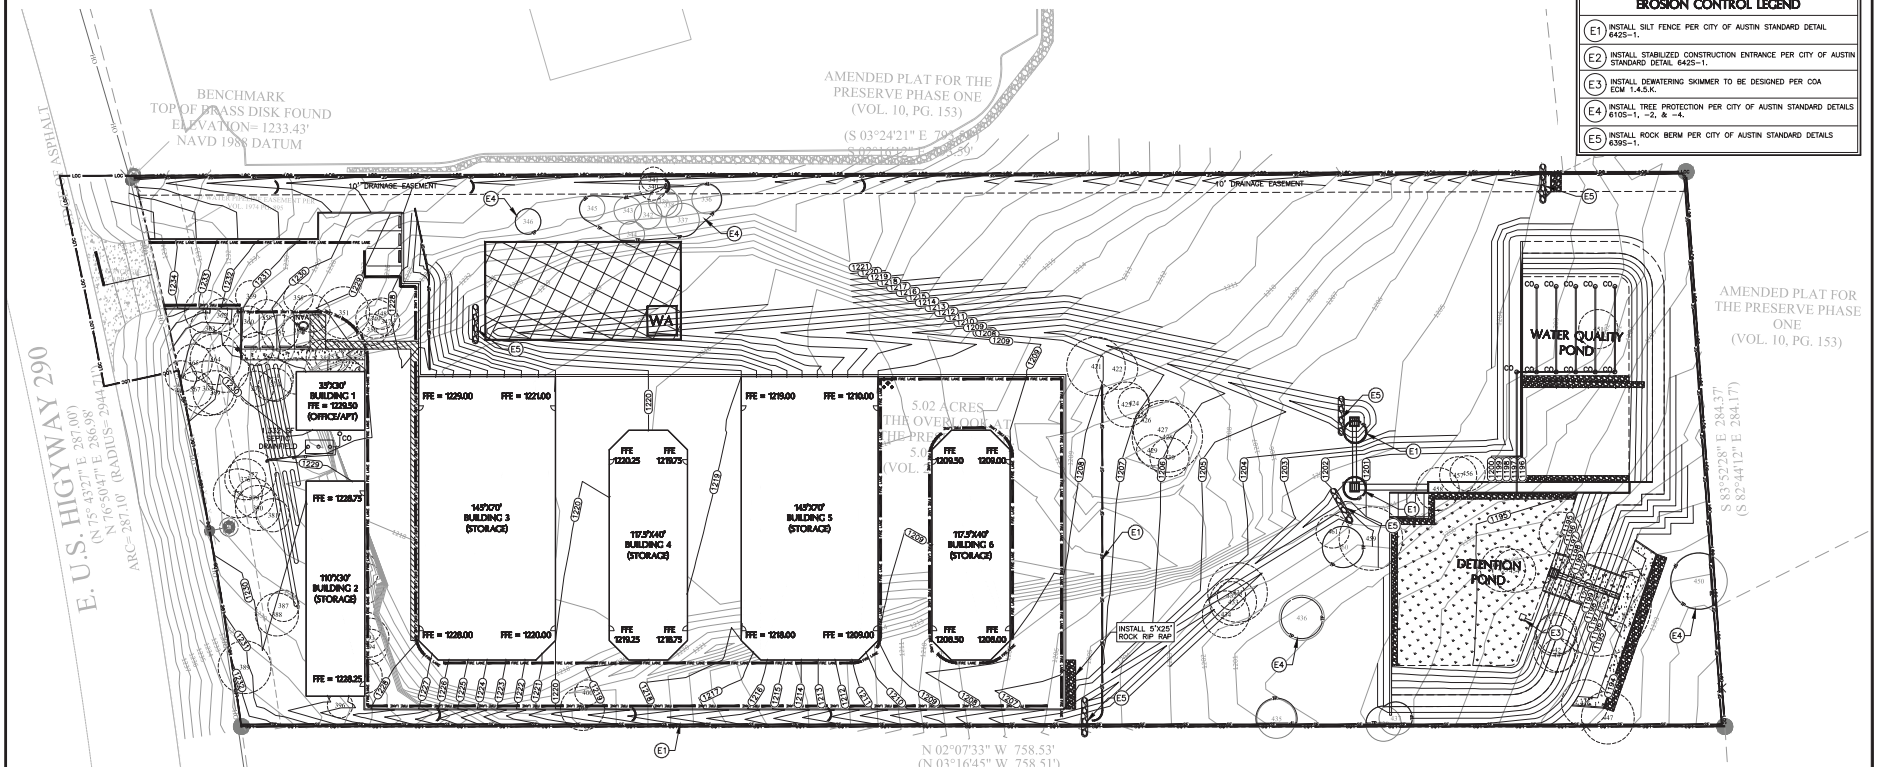

NOTES

1. CONTRACTOR SHALL VERIFY LOCATION OF ALL EXISTING UTILITIES PRIOR TO CONSTRUCTION.
2. THE CONTRACTOR MAY RELOCATE THE STAGING AND SPOILS AREA AS NEEDED BUT SHALL INSTALL SILT FENCE ON THE DOWN GRADIENT SIDE.
3. CONTRACTOR SHALL ADJUST SILT FENCE AS REQUIRED DURING CONSTRUCTION.
4. INSTALL J-HOOKS EVERY 100' WHERE SILT FENCE IS NOT PERPENDICULAR TO THE DIRECTION OF FLOW.

LIMITS OF WORK = 5.10 ACRES

LEGEND

- PROPERTY LINE
- LOC — LIMITS OF CONSTRUCTION
- TP — TREE PROTECTION
- SF — SILT FENCE
- STABILIZED CONSTRUCTION ENTRANCE
- ROCK BERM
- TREES TO BE PROTECTED BY FENCE
- TREES TO BE REMOVED
- FFE — FINISHED FLOOR ELEVATION
- WA — WASHOUT AREA
- TEMPORARY SPOILS & CONSTRUCTION STAGING AREA

EROSION CONTROL LEGEND

E1	INSTALL SILT FENCE PER CITY OF AUSTIN STANDARD DETAIL 642S-1.
E2	INSTALL STABILIZED CONSTRUCTION ENTRANCE PER CITY OF AUSTIN STANDARD DETAIL 642S-1.
E3	INSTALL DEWATERING SKIMMER TO BE DESIGNED PER COA ECM 1.4.5.K.
E4	INSTALL TREE PROTECTION PER CITY OF AUSTIN STANDARD DETAILS 610S-1, -2, & -4.
E5	INSTALL ROCK BERM PER CITY OF AUSTIN STANDARD DETAILS 639S-1.

GRAPHIC SCALE 1"=30'

DOUCET & ASSOCIATES
Civil Engineering · Entitlements · Surveying/Mapping
7401 B. Highway 71 W. Suite 160
Austin, Texas 78735. Phone: (512)-583-2600
www.doucetengineers.com
Firm Registration Number: 3937

EROSION & SEDIMENTATION CONTROL PLAN

STORSERV
1300 E. U.S. HIGHWAY 290 WEST
DRIPPING SPRINGS, TX

KEITH SCHAFER
81658
LICENSED PROFESSIONAL ENGINEER
5/22/20

Designed:	VO
Drawn:	VO
Reviewed:	ES
Date:	MARCH 20, 2020

SHEET
5
OF 16

Project No:
1715-002

Drawing: P:\1715-002\CAD\Engineering_drawings\submittal\Q01\1715002_02_ES.dwg
User: VOSTIGUIN
Last Modified: Oct. 09, '19 - 09:52:19
Plot Scale/Plot Size: 1:1/30x42