North

0 75’ 150’ 300’

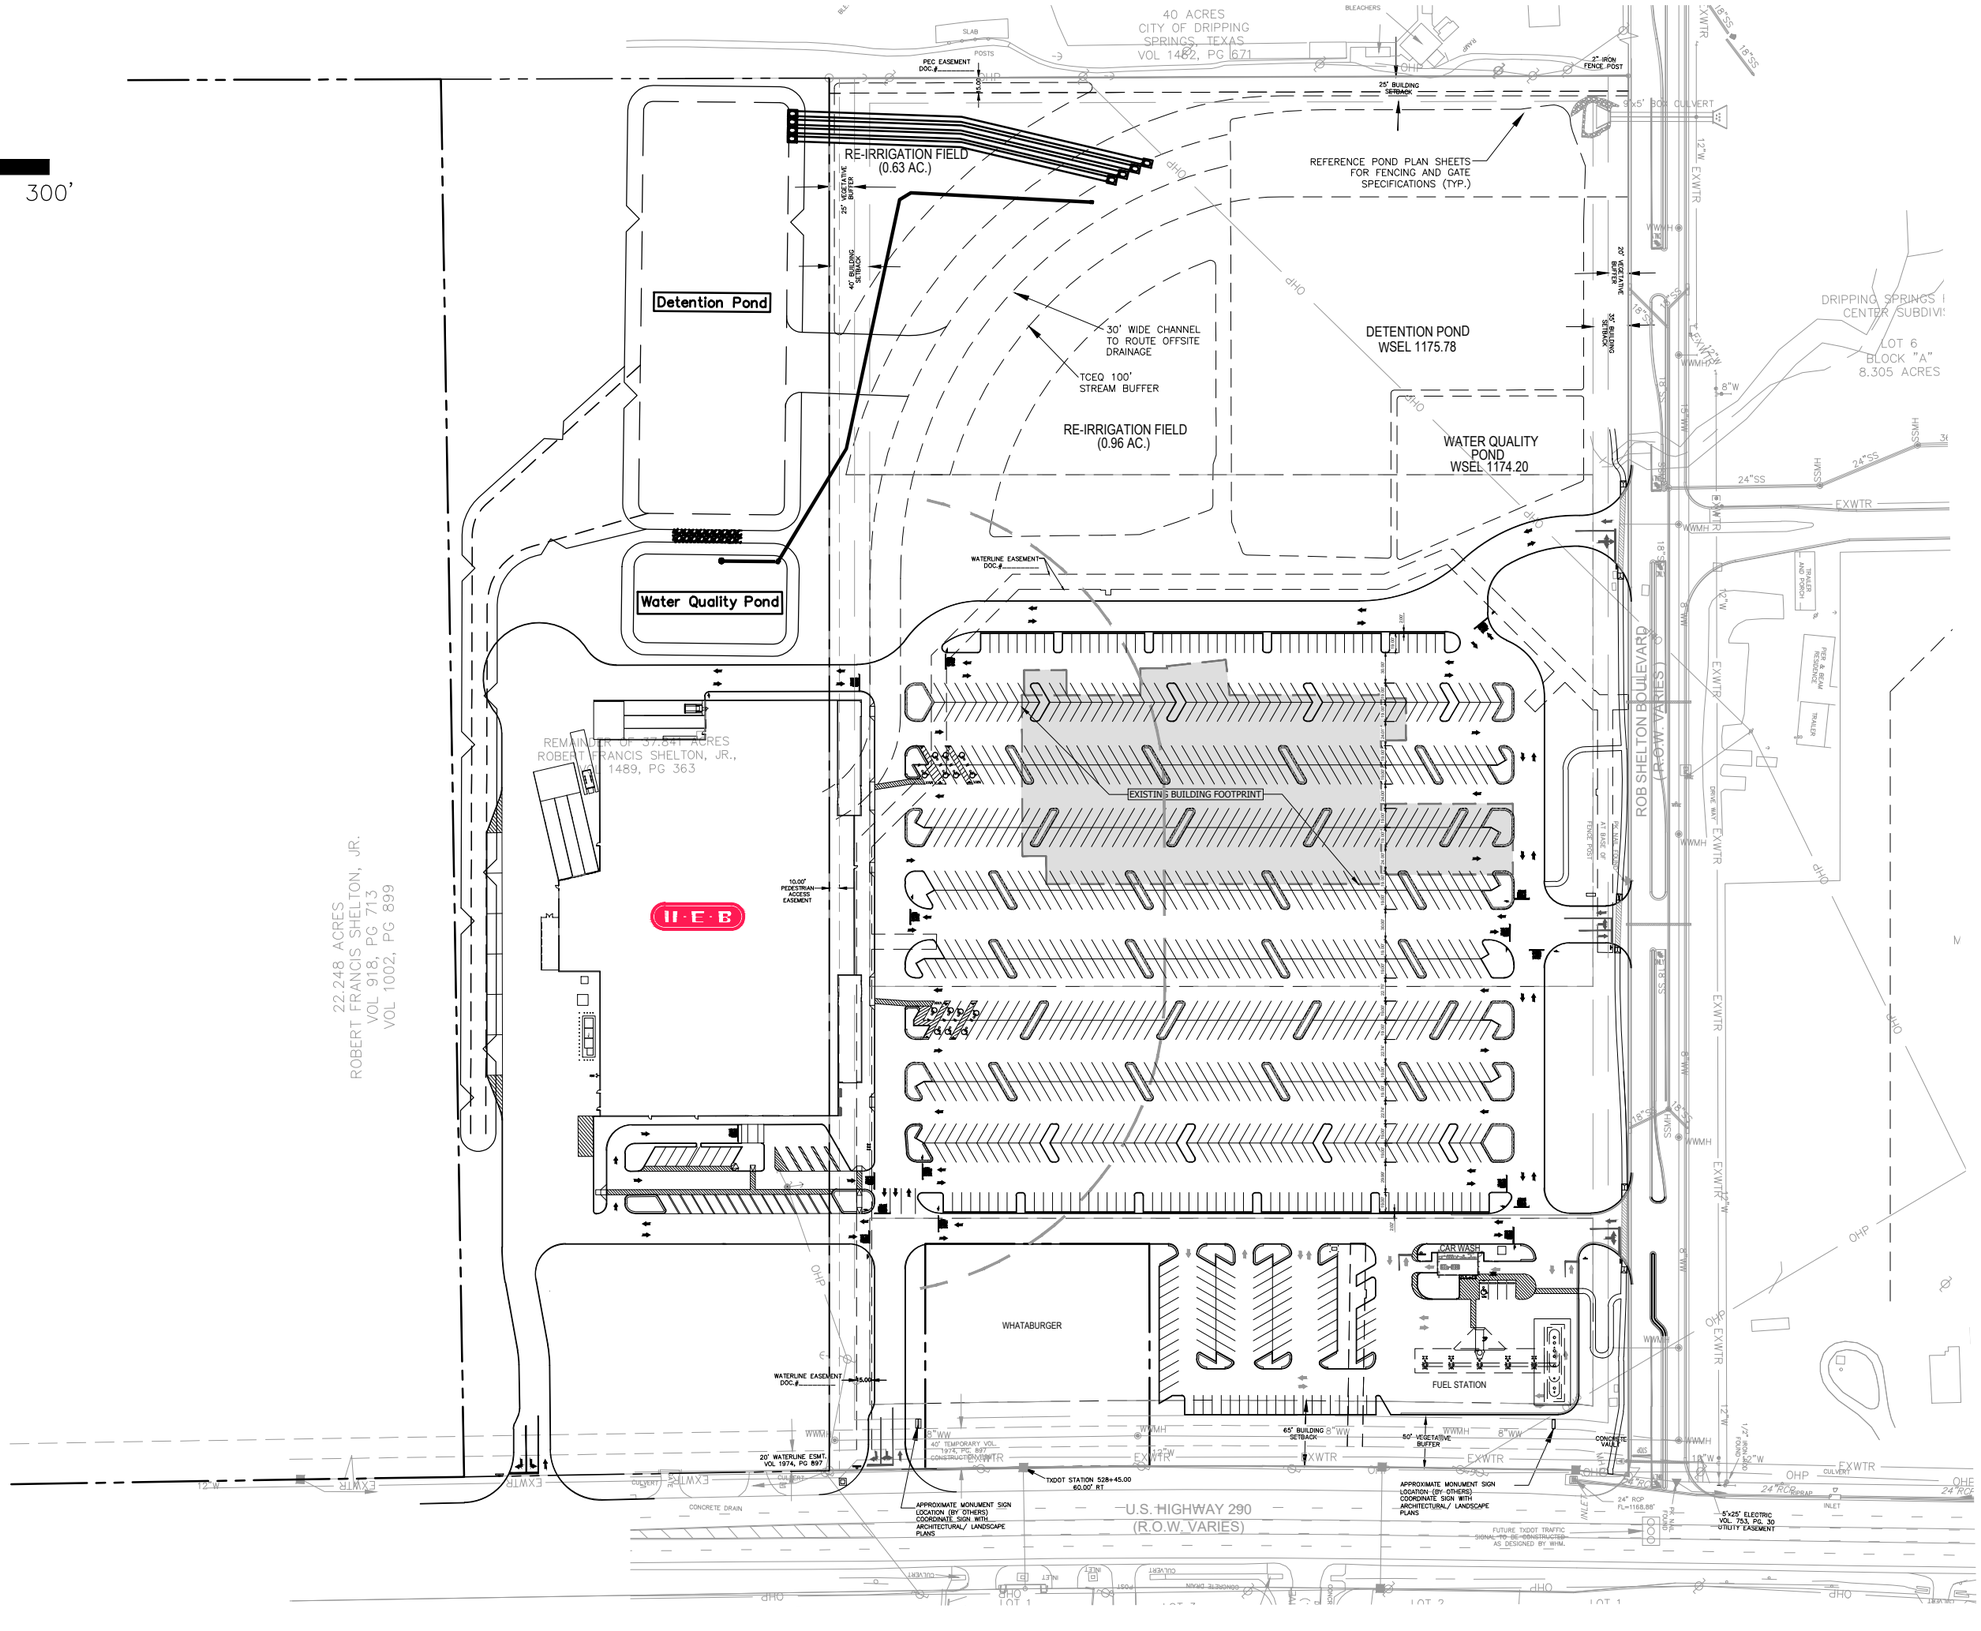

H·E·B

1 REVIEW

Dripping Springs Replacement 98K

Schematic Site Plan Opt 3

DATE: 05.08.2024

DRAWN BY: QUIDDITY

SCALE 1:150