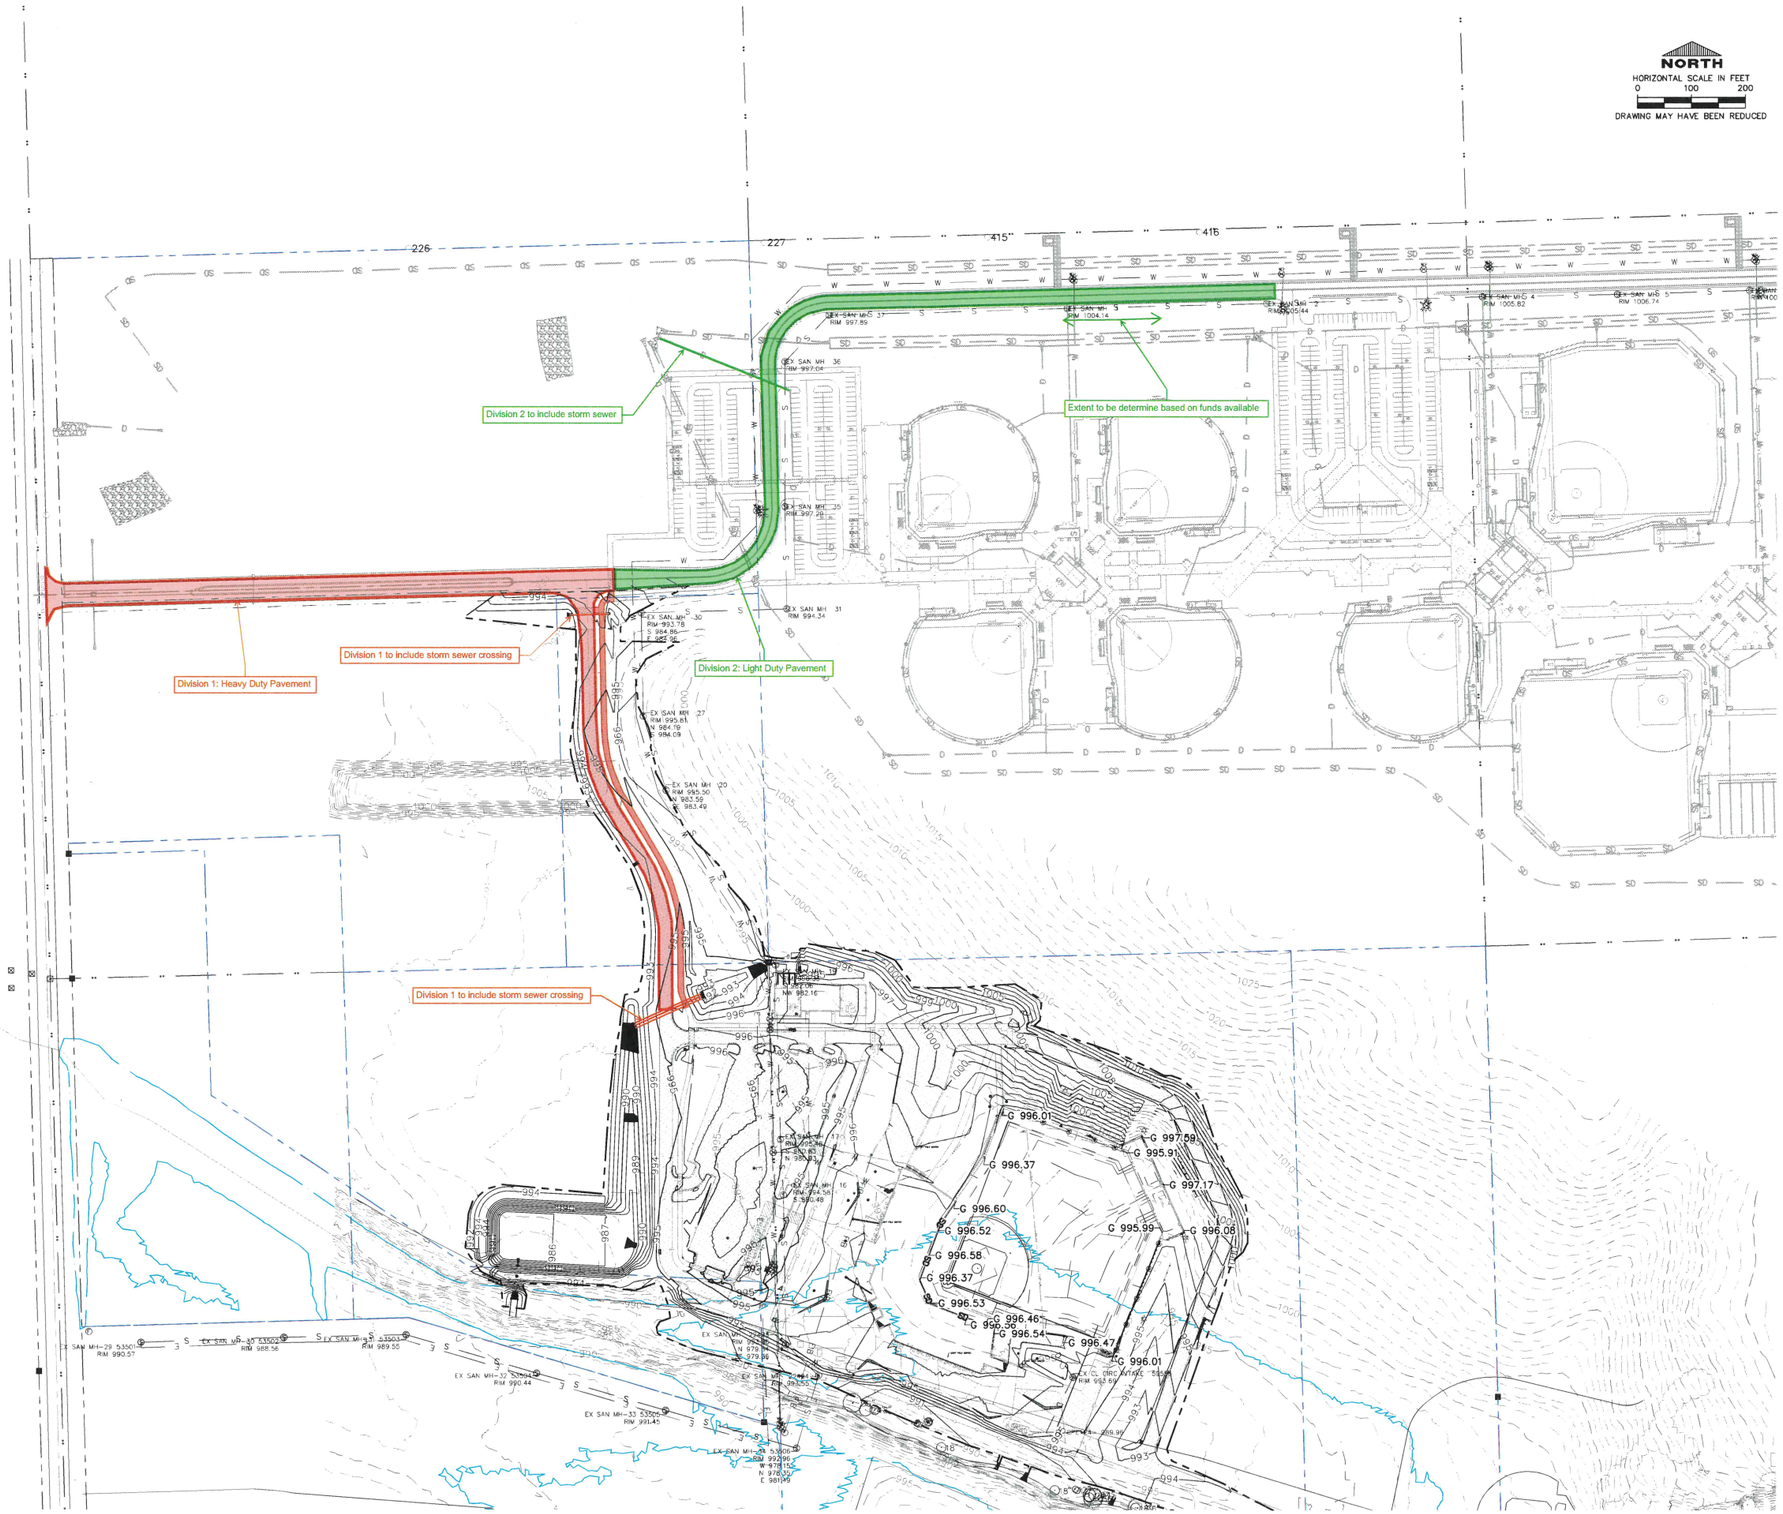

origin design®
WORKING ON TOMORROW.
origindesign.com
800.556.4491
© Origin Design Co.

Client Name
%%

Project Name

Location / Description
%%

Revisions		
Rev	Description	Date
Project Number	—	Issued For Bidding
Project Manager		Issued For Construction

P:\ZFUTUR\DRAWINGS\DWG\MKS SHEETS\SITE PLAN.DWG 12-03-2024 9:49 AM LYNN BEAL

Sheet Title

SITE PLAN

EX 1