



Bliss Products
 6831 S. Sweetwater Rd
 LithiaSprings, Georgia, 30122
 Phone: 770.944.8290
 Fax:
 Email:
 Contact:

Quote

Effingham County
 Attn:
 310 Honey Ridge Rd.
 Guyton, GA 31312

Quote Number: 645-184614
 Quote Date: 5/28/2026

Stock ID	Description	Quantity	Weight	Unit Price	Amount
RDU	CUSTOM SUPERMAX UNIT	1	4006.84	\$78,240.00	\$78,240.00
	60059 -- 5"OD ALUM UPR 10'W/CAP	2			
	60060 -- 5"OD ALUM UPR 12'W/CAP	2			
	60061 -- SMALL KICKPLATE-8"SPACE	2			
	60956 -- 5"OD ALUM UPR 9'W/CAP	4			
	61384 -- SQUARE ROOF FABRIC SHADE	1			
	65280 -- Button Step 10"	3			
	71000 -- SQUARE DECK	3			
	71028 -- ENHANCED BARRIER W/RAIN	1			
	71031 -- RING CLAMP ASSEMBLY	28			
	71075 -- COIL CLIMBER 5'-4"	1			
	71104 -- INCLINE WALL CLIMBER 4'-0	1			
	71145 -- VERTICAL LADDER	2			
	71191 -- 6'HORIZ LADDER LINK	1			
	71346 -- SINGLE SEAT	1			
	71347 -- WHISTLE	1			
	71393 -- SPIRAL SLIDE W/HOOD 5'-4"	1			
	71463 -- TRANSFER MODULE 4'-0"	1			
	71682 -- DOUBLE VELOCITY 5'-4"	1			
	71753 -- PINNACLE CLIMBER SINGLE ATTACH	1			
	72075 -- MAZE ACTIVITY PANEL	1			
	G60041 -- 13'POST W/O CAP GALV	4			
RDU	SWINGS	1	597	\$5,545.00	\$5,545.00
	67591 -- ENCL SEAT 3 1/2"	2			
	67597 -- BELT SEAT 3 1/2"OD	2			
	68034 -- 3.5"OD STANDARD ARCH SWIN	1			
	68035 -- 3.5"OD STD ARCH SWING AAB	1			
65192	NDS PLAY ON SIGN PKG	1	62	\$0.00	\$0.00
65296	SWURV SPINNER 2-5	1	123	\$2,495.00	\$2,495.00
313199	PPS OWNER'S KIT	1	11	\$0.00	\$0.00
SF-163	6' SEAT INGROUND	3	180	\$578.00	\$1,734.00
INSTALL	INSTALLATION	1	0	\$32,115.00	\$32,115.00
PIP	2,240 SF OF PIP	1	0	\$53,084.00	\$53,084.00
	- Scope POURED IN PLACE COLOR IS 50/50 BLACK/STANDARD 3.75" THICKNESS FOR 8' CFH (Thicknesses are subject to nominal variation) OMNIA				
STONE	4" THICK STONE BASE	1	0	\$12,098.00	\$12,098.00
DUMPSTER	DUMPSTER	1	0	\$1,145.00	\$1,145.00
SUPERIOR	Umbrella Cantilever Square (Shade: 8x8x8)	2	0	\$4,130.00	\$8,260.00
SUPERIOR	SIGNED & SEALED DRAWINGS	1	0	\$700.00	\$700.00

Freight to Springfield, GA 31329. _____ Pricing OMNIA Partners Public
 Sector Contract #R220202. _____ Please reference contract
 number on your purchase order made out to Play and Park Structures.
 _____ Taxes not included. If the customer is not exempt,
 taxes will be added to the total.

Total Weight: 4979.84
 SubTotal: \$195,416.00
 Discount: \$41,758.40
 Freight: \$6,379.62
 Total Amount: \$160,037.22

THIS QUOTATION IS SUBJECT TO POLICIES IN THE CURRENT PLAY & PARK STRUCTURES CATALOG AND THE FOLLOWING TERMS AND CONDITIONS. OUR QUOTATION IS BASED ON SHIPMENT OF ALL ITEMS AT ONE TIME TO A SINGLE DESTINATION, UNLESS NOTED, AND CHANGES ARE SUBJECT TO PRICE ADJUSTMENT. PURCHASES IN EXCESS OF \$1,000.00 TO BE SUPPORTED BY YOUR WRITTEN PURCHASE ORDER MADE OUT TO PLAY & PARK STRUCTURES, C/O Bliss Products.

Pricing: f.o.b. factory, firm for 30 days from date of quotation.

Freight charges: Prepaid & added

Installation: A certified Play & Park Structures Installer is recommended for play equipment installation. Customer shall be responsible for scheduling coordination and site preparation. Site should be level and permit installation equipment access. Purchaser shall be responsible for unknown conditions such as buried utilities, tree stumps, bedrock or any concealed materials or conditions that may result in additional labor or material costs.

Submittals: our design proposal reflects the spirit and intent of the project plans and specifications. While some variations may exist between our quotation and the project design, the differences do not materially affect the intended use. Play & Park Structures designs and specifications are unique and not intended to be identical in all respects to other manufacturers. We shall submit for review and approval by the owner's representative detailed drawings depicting the equipment to be furnished accompanied by specifications describing materials. Once approved, these drawings and specifications shall constitute the final documents for the project and shall take precedence over all other requirements.

Exclusions: unless specifically included, this quotation excludes all site work and landscaping; removal of existing equipment; acceptance of equipment and off-loading; storage of goods prior to installation; equipment assembly and installation; safety surfacing; borders and drainage provisions.

Acceptance of quotation:

Accepted By (printed): _____

Signature: _____

Title: _____

Purchase Amount: _____ \$160,037.22

Order Information

Bill to:

Company: _____

Attn: _____

Address: _____

City/State/Zip: _____

Billing Contact: _____

Billing Phone: _____

Billing Email: _____

Enter desired color palette name: _____

Enter desired color: Uprights (_____)

Accents (_____) Roofs/Tubes (_____)

Bliss Products

By: _____

Salesperson's signature

Salespersons's Signature

P.O. No:

Date:

Phone:

E-mail: _____

Ship to:

Company: _____

Attn: _____

Address: _____

City/State/Zip: _____

Jobsite Contact: _____

Jobsite Phone: _____

Jobsite Fax: _____

OR

Decks (_____)

Slides/Panels (_____)

Customer's Signature

The Pink Kitchen
5043 Excalibur Dr
San Antonio TX 78218

Play and Park Structures



This play equipment is recommended for children ages:
2-5 or 5-12

Minimum Area Required:
56'-0" x 40'-0"

Scale: 5/32" = 1'-0"
This drawing can be scaled only when in an 11" x 17" format

Drawn By:
Tiffanie Brown
Date:
8/26/25
Quote Number:
803-178192A




544 Chestnut Street
Chattanooga, TN 37402
800-727-1907 / www.playandpark.com



Total Play Components	18
Elevated Play Components	7
Elevated Play Components Accessible by Ramp	0
Elevated Components Accessible by Transfer	6
Accessible Ground Level Components Shown	11
Different Types of Ground Level Components	5

Req.	0	User Capacity
Req.	4	45-55
Req.	2	Critical Fall Height
Req.	2	7'-4"

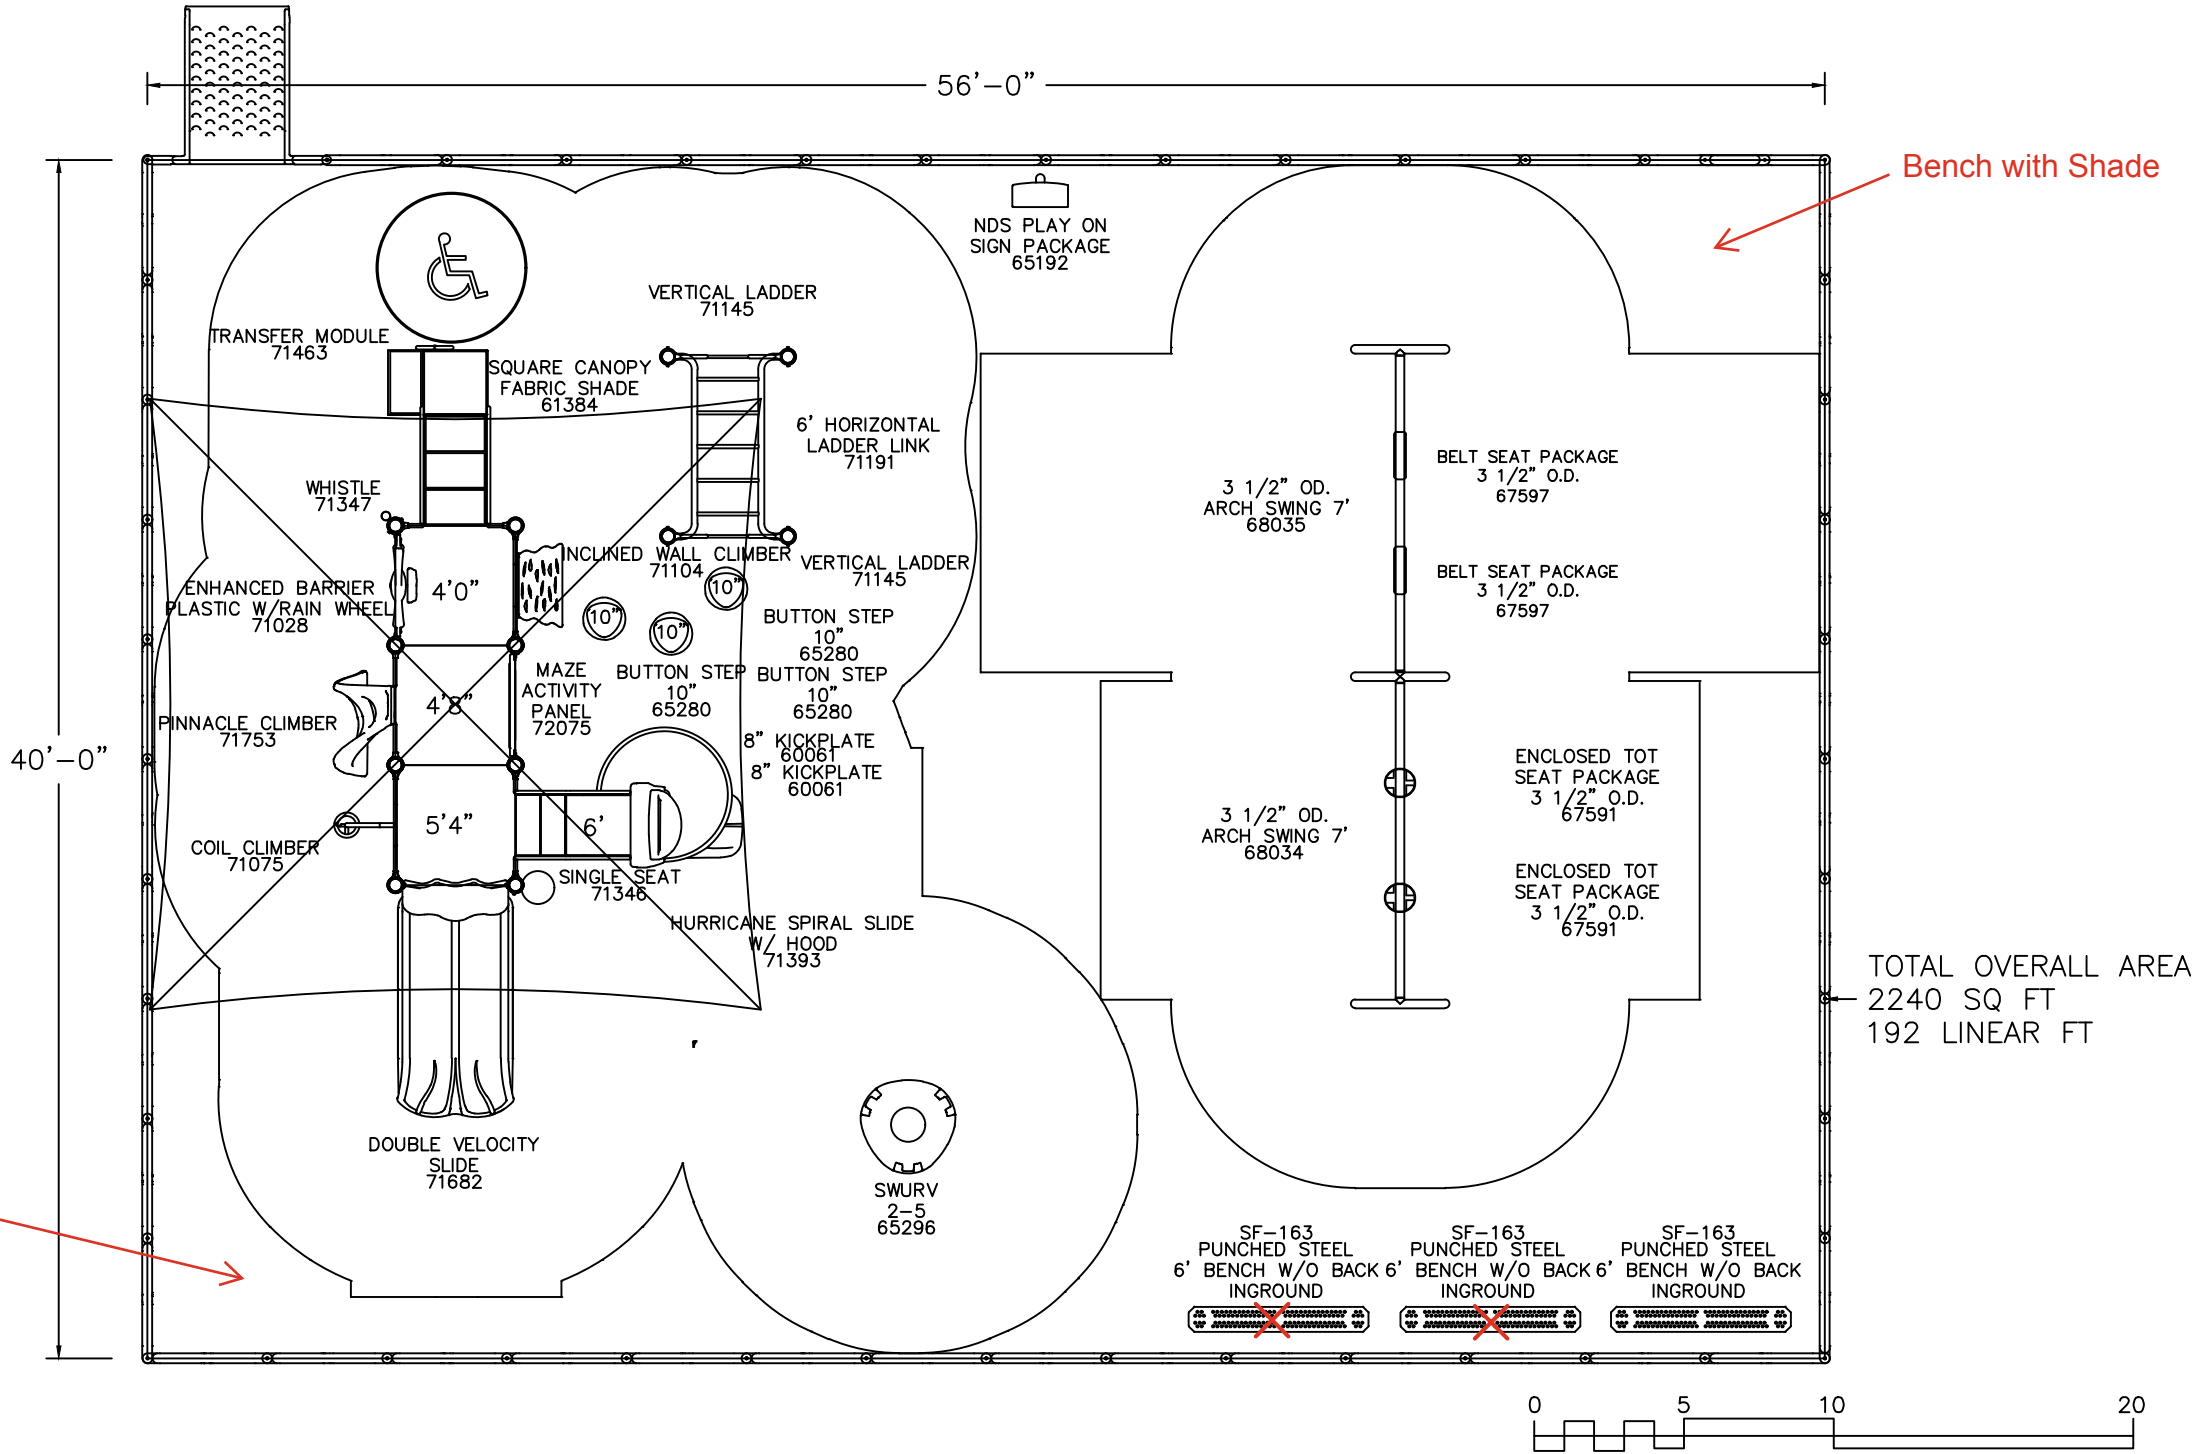

It is the manufacturer's opinion that the structure shown herein complies with current ada standards concerning accessibility if used with proper accessible surfacing and together with other necessary ground level play equipment.
Top View drawings and measurements are for overall site and structure appearance purposes. Top view should not be conceived as a construction detail; therefore, all measurements and slope requirements should be field verified prior to construction.
IMPORTANT: Never install play equipment over hard, unresilient surfaces such as asphalt, concrete, or compacted earth. It is the owner's responsibility to ensure the "minimum area required" contains an appropriate amount of resilient material to cushion accidental falls.

Clyo Community Park - Custom Playground



Sample Shade Photo

WATERFALL

THE PINK KITCHEN
SAN ANTONIO, TX

803-178192A

PLEASE NOTE: RENDERINGS ARE FOR VISUAL PURPOSES ONLY. ANY PRODUCTS AND/OR SITE DETAILS HEREIN MAYBE SUBJECT TO CHANGE WITHOUT NOTICE.



play&park
structures
A PLAYCORE Company

544 CHESTNUT ST.
CHATTANOOGA, TN 37402
800.727.1907
PLAYANDPARK.COM

Bliss Products & Services, Inc.