Electric Services, Inc.
1746 U.S. Hwy 441 Leesburg, FL 34748
(PH) 352-787-1322
(FAX) 352-787-7871
CA #9435 : EC #1415
Job #E2300.21

THIS ITEM HAS BEEN DIGITALLY SIGNED AND SEALED BY WOOD T. BRAZILL, P.E. ON THE DATE ADJACENT TO THE SEAL.

PRINTED COPIES OF THIS DOCUMENT ARE NOT CONSIDERED SIGNED AND SEALED AND THE SIGNATURE MUST BE VERIFIED ON ANY ELECTRONIC COPIES.

JASS & ASSOCIATES
ARCHITECTURE, LLC
2300 AMHERST LANE
MOUNT DORA, FLORIDA 32757
C (352) 383 - 9407
License No. AA26002258

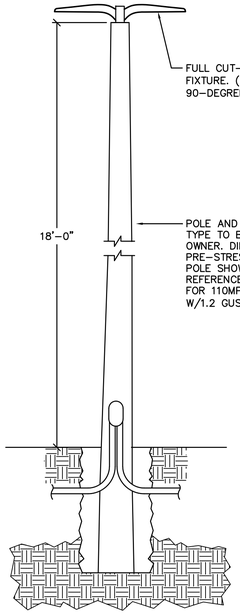

2 SL1 TYPICAL POLE MOUNTING DETAIL (PICKLE BALL COURT)
NOT TO SCALE

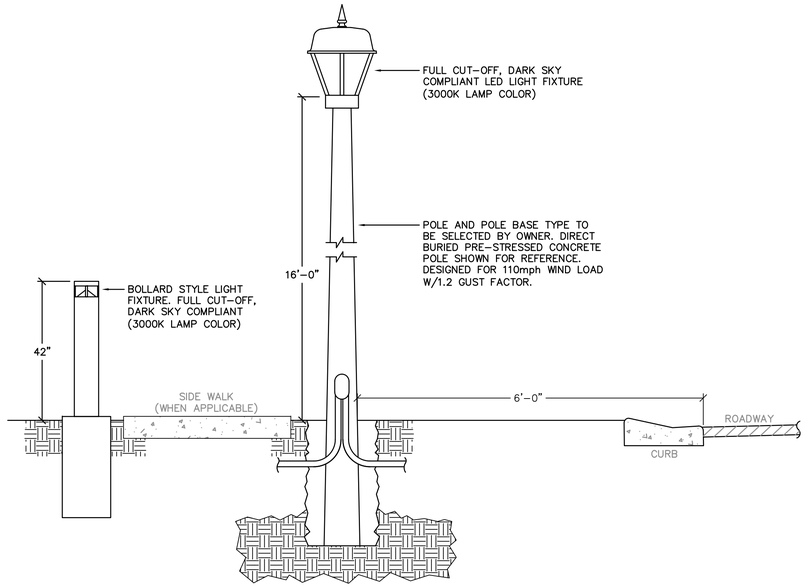

1 SL1 TYPICAL POLE AND BOLLARD MOUNTING DETAIL
NOT TO SCALE

DRAWING INDEX

SL1 LEGEND, SCHEDULES AND DETAILS – ELECTRICAL
SL2 SITE PLAN – ROADWAY/AREA LIGHTING PHOTOMETRICS

STATISTICS

Label	CalcType	Average	Max	Min	Average / Min	Max / Min
PROPERTY LINE	Illuminance	0.0 fc	0.2 fc	0.0 fc	N/A	N/A
ROADWAY/PARKING/AREA COMMERCIAL	Illuminance	0.8 fc	2.4 fc	0.1 fc	8.0 : 1 fc	24.0 : 1 fc
ROADWAY/PARKING/AREA RESIDENTIAL	Illuminance	0.8 fc	4.5 fc	0.1 fc	8.0 : 1 fc	45.0 : 1 fc
PICKLE BALL COURT	Illuminance	10.5 fc	17.7 fc	3.8 fc	2.8 : 1 fc	4.7 : 1 fc

LUMINAIRE SCHEDULE

Symbol	Tag	Description	Part Number	Lamp	Lamp Qty.	Watts
	S1A	POLE MOUNTED OPEN TRADITIONAL STYLE LED LIGHT FIXTURE MOUNTED @ 16'-0" AFG. WITH TYPE-3 DISTRIBUTION	PORT-NL-50W3K-U-3-B-N-N-BK	LED	1	50
	S1B	POLE MOUNTED OPEN TRADITIONAL STYLE LED LIGHT FIXTURE MOUNTED @ 16'-0" AFG. WITH TYPE-4 DISTRIBUTION	PORT-NL-50W3K-U-4-B-N-N-BK	LED	1	50
	S2A	BOLLARD STYLE LED FIXTURE FIXTURE MOUNTED @ 42" AFG. WITH TYPE-3 DISTRIBUTION	PA7R-FT-GC-3-12L-020-3K7-42A-BLT-UNV	LED	1	20
	S2B	BOLLARD STYLE LED FIXTURE FIXTURE MOUNTED @ 42" AFG. WITH TYPE-5 DISTRIBUTION	PA7R-FT-GC-5-12L-020-3K7-42A-BLT-UNV	LED	1	20
	S3	POLE MOUNTED LED LIGHT FIXTURE MOUNTED @ 18'-0" AFG. WITH TYPE-4 DISTRIBUTION. OPTIC ROTATED 90-DEGREES TOWARDS COURT.	VP-1-160L-115-3K7-4F-UNV A3U-DBT	LED	1	122

BULLETIN LOG

HUDDLE PLACE
NEW CONSTRUCTION

COUNTY ROAD 44
EUSTIS, FLORIDA

ISSUE DATE: 07/13/2023
ISSUED FOR: PERMIT

© AS DATED JASS & ASSOCIATES ARTCHITECTURE LLC.

REVISION LOG
STATE REGISTRATIONS
FL #AA26002258

Wood T. Brazill, P.E.
Issuer=US, sn=Brazill, P.E., givenName=Wood T., email=wbrazill@electric-services.com, cn=Wood T. Brazill, P.E.
2023.07.13 16:11:27 -04'00'
Wood T. Brazill, P.E. License No. 58563

TO THE BEST OF THE KNOWLEDGE OF THE ARCHITECT AND ENGINEERS, SHEET PLANS ARE DESIGNED TO COMPLY WITH THE FLORIDA BUILDING CODES AND THE APPLICABLE MINIMUM FIRE SAFETY STANDARDS.

HUDDLE 44
PROJECT NAME

LEGEND, SCHEDULES AND DETAILS – ELECTRICAL
SHEET NAME

PROJECT NUMBER: 2301
DRAWN BY: [illegible] CHECKED BY: WTB
SCALE: AS NOTED

SL1
SHEET NUMBER

FIXTURE TYPES S1A & S1B

FIXTURE TYPES S2A & S2B

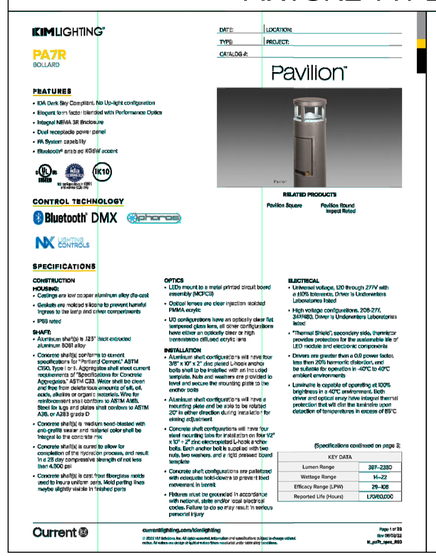

FIXTURE TYPE S3

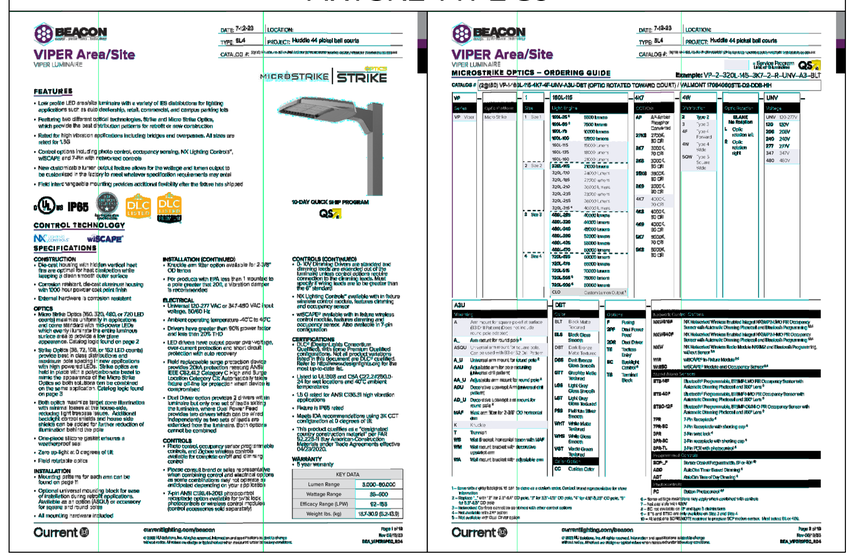

Electric Services, Inc.
1746 U.S. Hwy 441 Leesburg, FL 34748
(PH) 352-787-1322
(FAX) 352-787-7871
CA #9435 : EC #1415
Job #E2300.21

THIS ITEM HAS BEEN DIGITALLY SIGNED AND SEALED BY WOOD T. BRAZILL, P.E. ON THE DATE ADJACENT TO THE SEAL.

PRINTED COPIES OF THIS DOCUMENT ARE NOT CONSIDERED SIGNED AND SEALED AND THE SIGNATURE MUST BE VERIFIED ON ANY ELECTRONIC COPIES.

JASS & ASSOCIATES
ARCHITECTURE, LLC
2300 AMHERST LANE
MOUNT DORA, FLORIDA 32757
C (352) 383 - 9407
License No. AA26002258

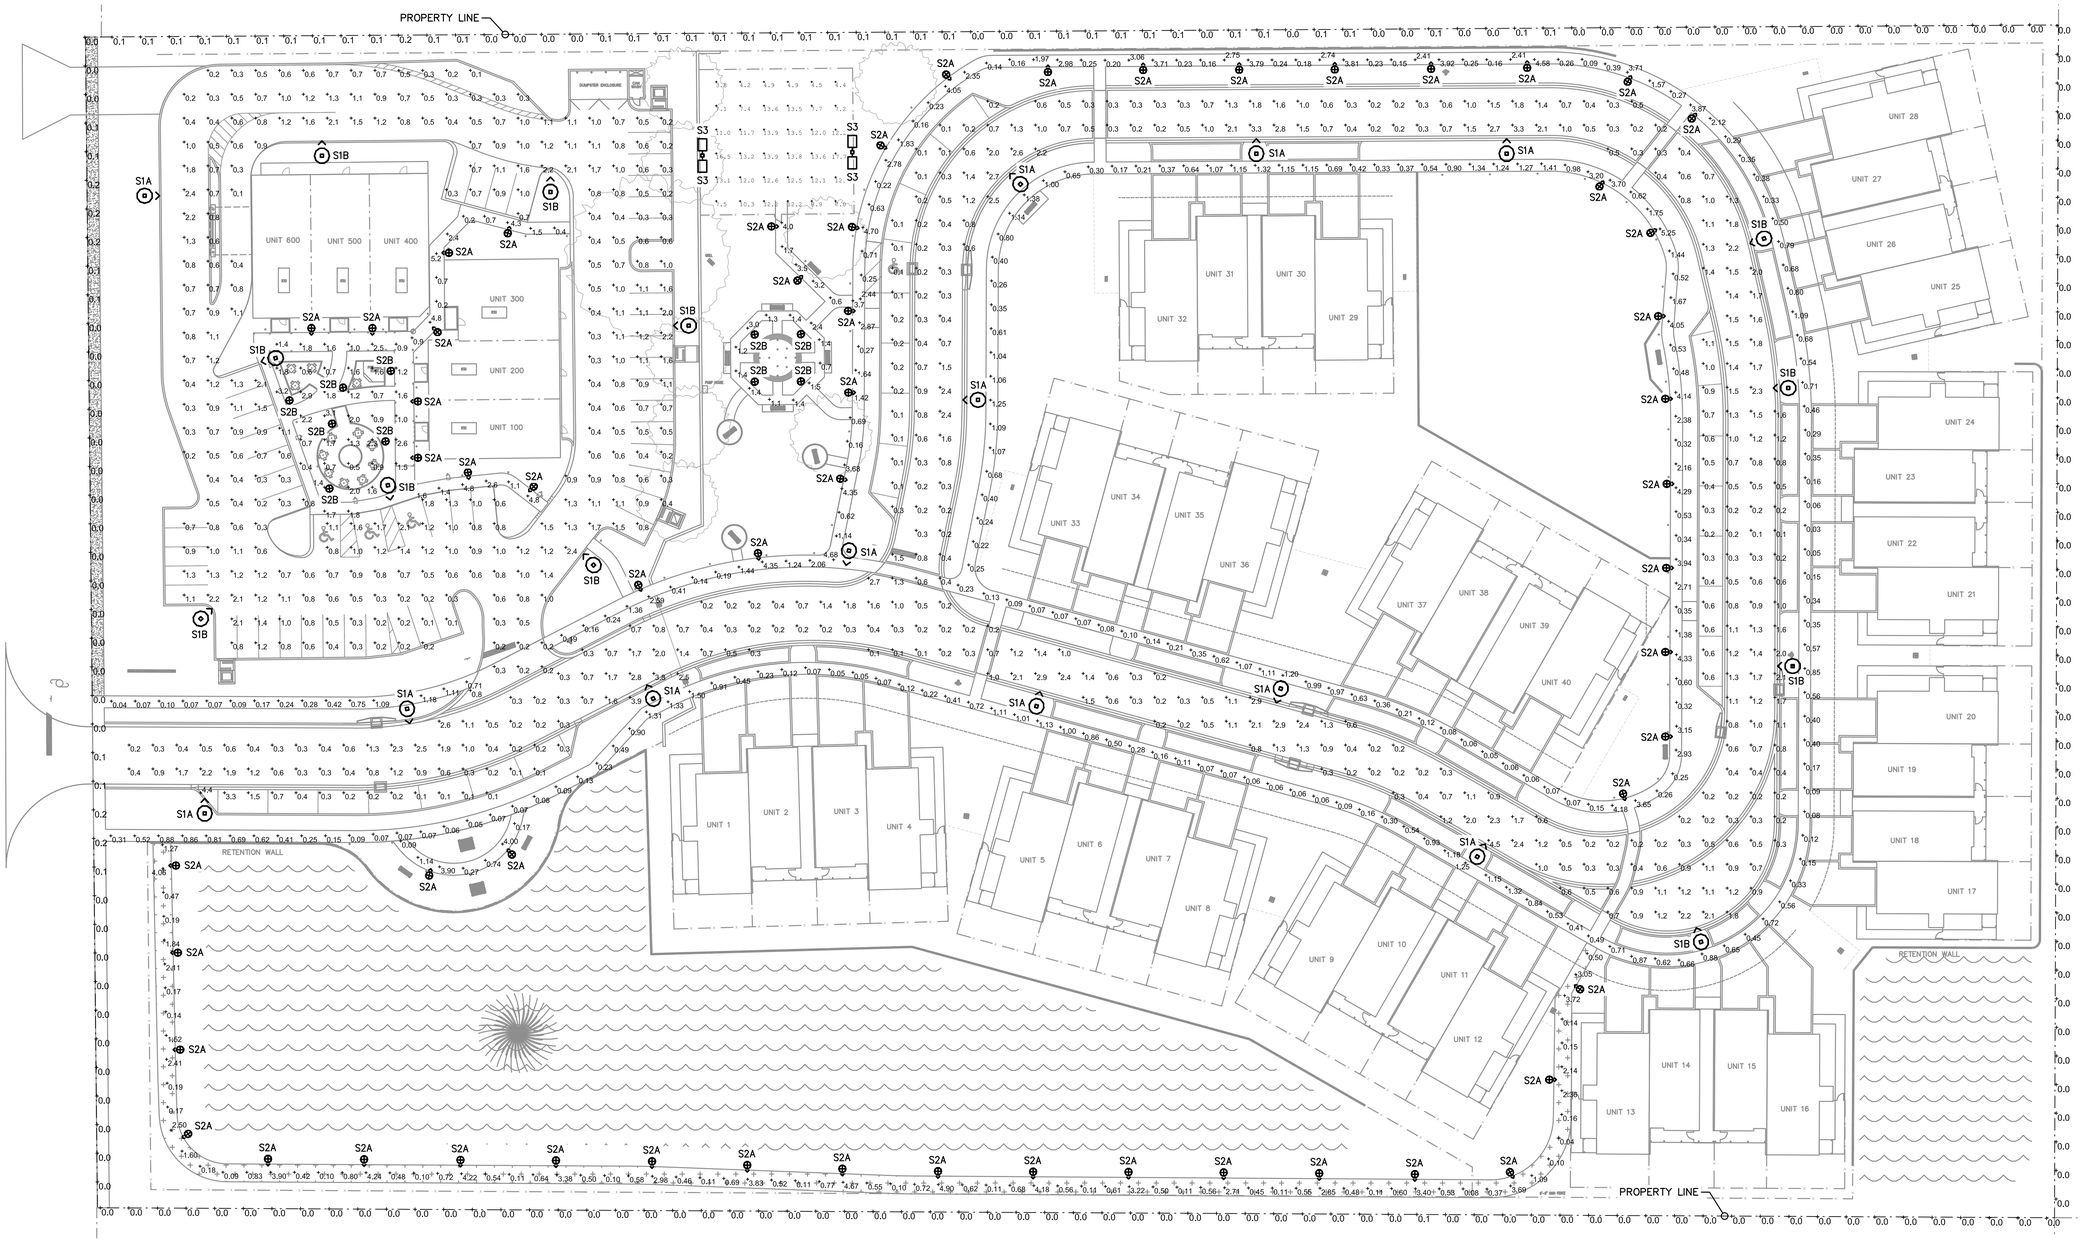

1 SL2 SITE PLAN - ROADWAY/AREA LIGHTING PHOTOMETRICS
SCALE: 1"=30'-0"

N NORTH

0 15' 30' 60'

BULLETIN LOG

HUDDLE PLACE NEW CONSTRUCTION

COUNTY ROAD 44
EUSTIS, FLORIDA

ISSUE DATE: 07/13/2023
ISSUED FOR: PERMIT

© AS DATED JASS & ASSOCIATES ARTCHITECTURE LLC.

REVISION LOG

STATE REGISTRATIONS
FL #AA26002258

Wood T. Brazill, P.E.
2023.07.13 16:11:58 -04'00'
Wood T. Brazill, P.E. License No. 58563

TO THE BEST OF THE KNOWLEDGE OF THE ARCHITECT AND ENGINEERS, SAID PLANS COMPLY WITH THE FLORIDA BUILDING CODE AND THE APPLICABLE MINIMUM BUILDING CODES AND THE APPLICABLE MINIMUM FIRE SAFETY STANDARDS.

HUDDLE 44

PROJECT NAME

SITE PLAN - ROADWAY/AREA LIGHTING PHOTOMETRICS

SHEET NAME

PROJECT NUMBER: 2301

DRAWN BY: DEN CHECKED BY: WTB

SCALE: AS NOTED

SL2

SHEET NUMBER