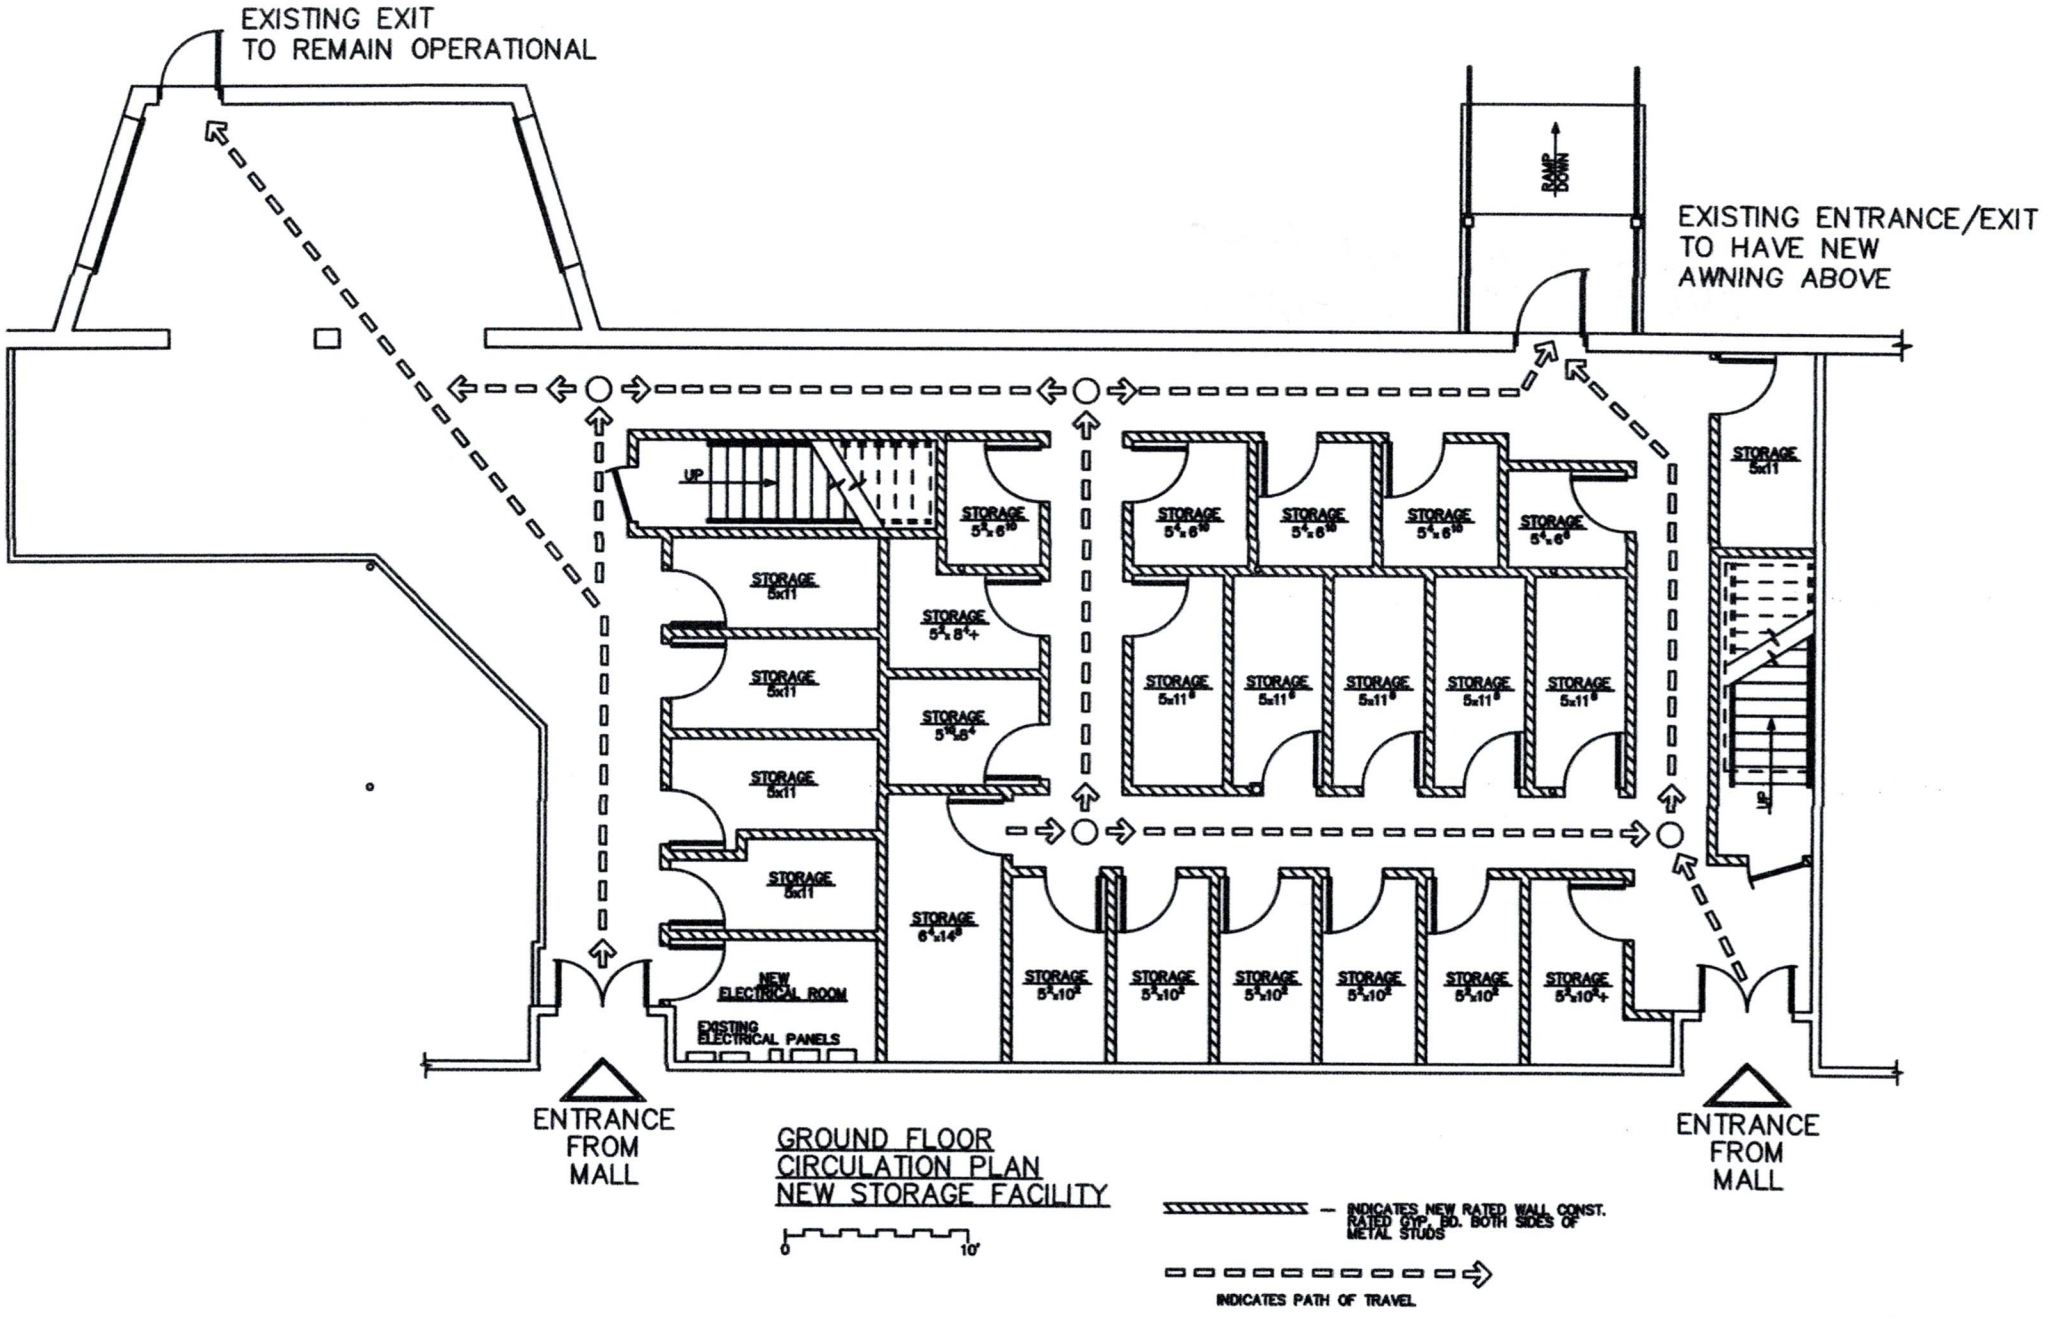
EXISTING EXIT
TO REMAIN OPERATIONAL
RAMP DOWN
EXISTING ENTRANCE/EXIT
TO HAVE NEW
AWNING ABOVE
UP
STORAGE 5x11
STORAGE 5'x8'4"
STORAGE 5'10"x8'4"
STORAGE 6'4"x14'8"
NEW ELECTRICAL ROOM
EXISTING ELECTRICAL PANELS
STORAGE 5'x6'8"
STORAGE 5'x6'
STORAGE 5'x10'8"
STORAGE 5'x10'4"
ENTRANCE FROM MALL
ENTRANCE FROM MALL
GROUND FLOOR
CIRCULATION PLAN
NEW STORAGE FACILITY
0
10'
— INDICATES NEW RATED WALL CONST. RATED GYP. BD. BOTH SIDES OF METAL STUDS
INDICATES PATH OF TRAVEL