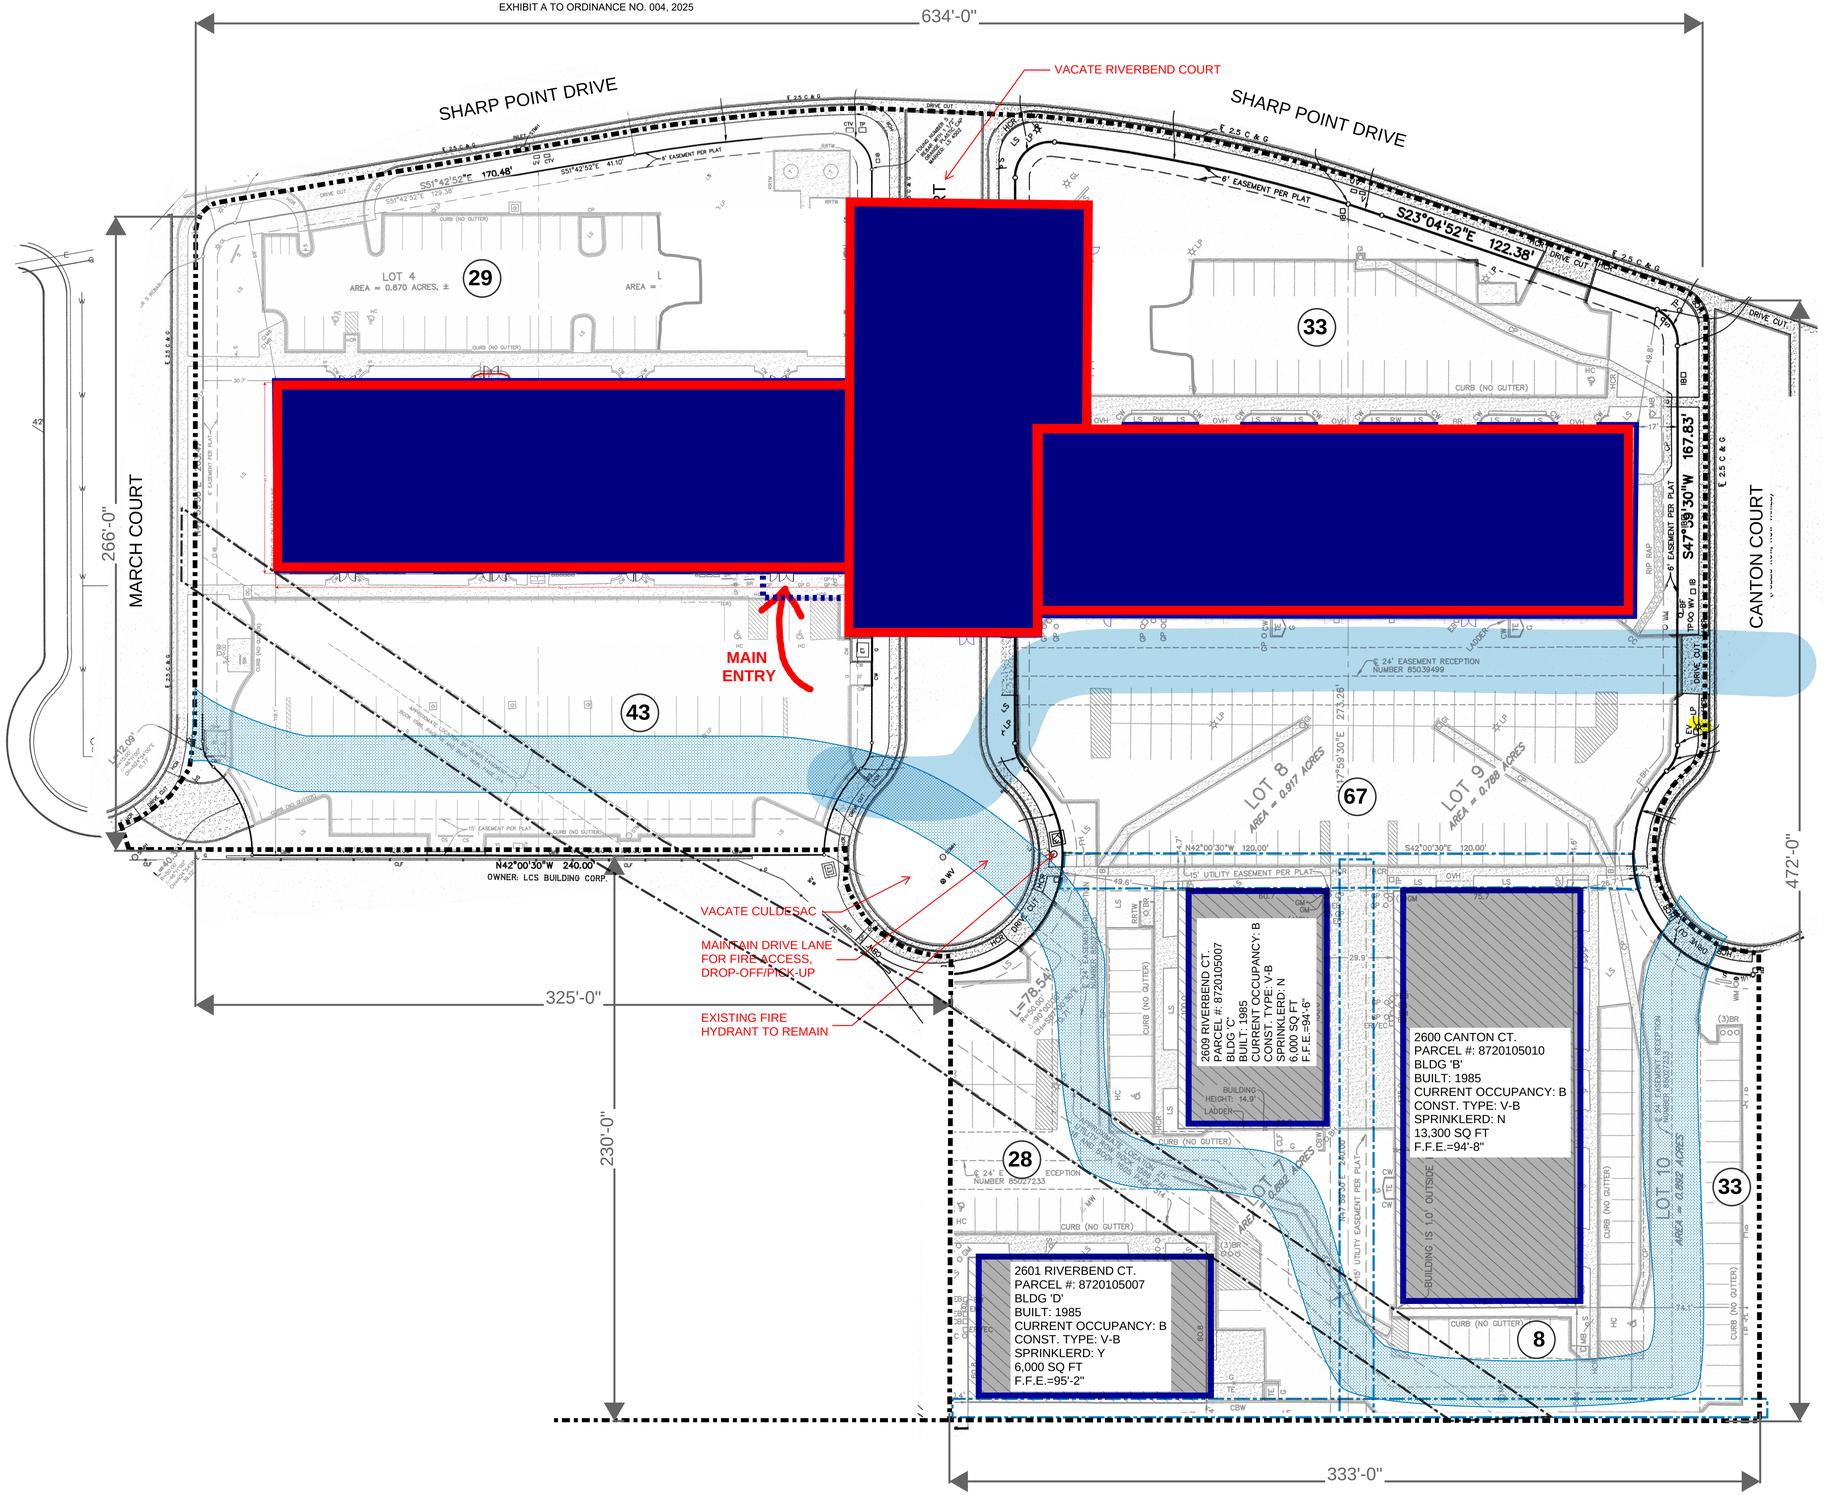

1 CONCEPTUAL SITE PLAN - PROPOSED JUNIOR HIGH SCHOOL

scale: 1" = 30'-0"

10.10.2024

N