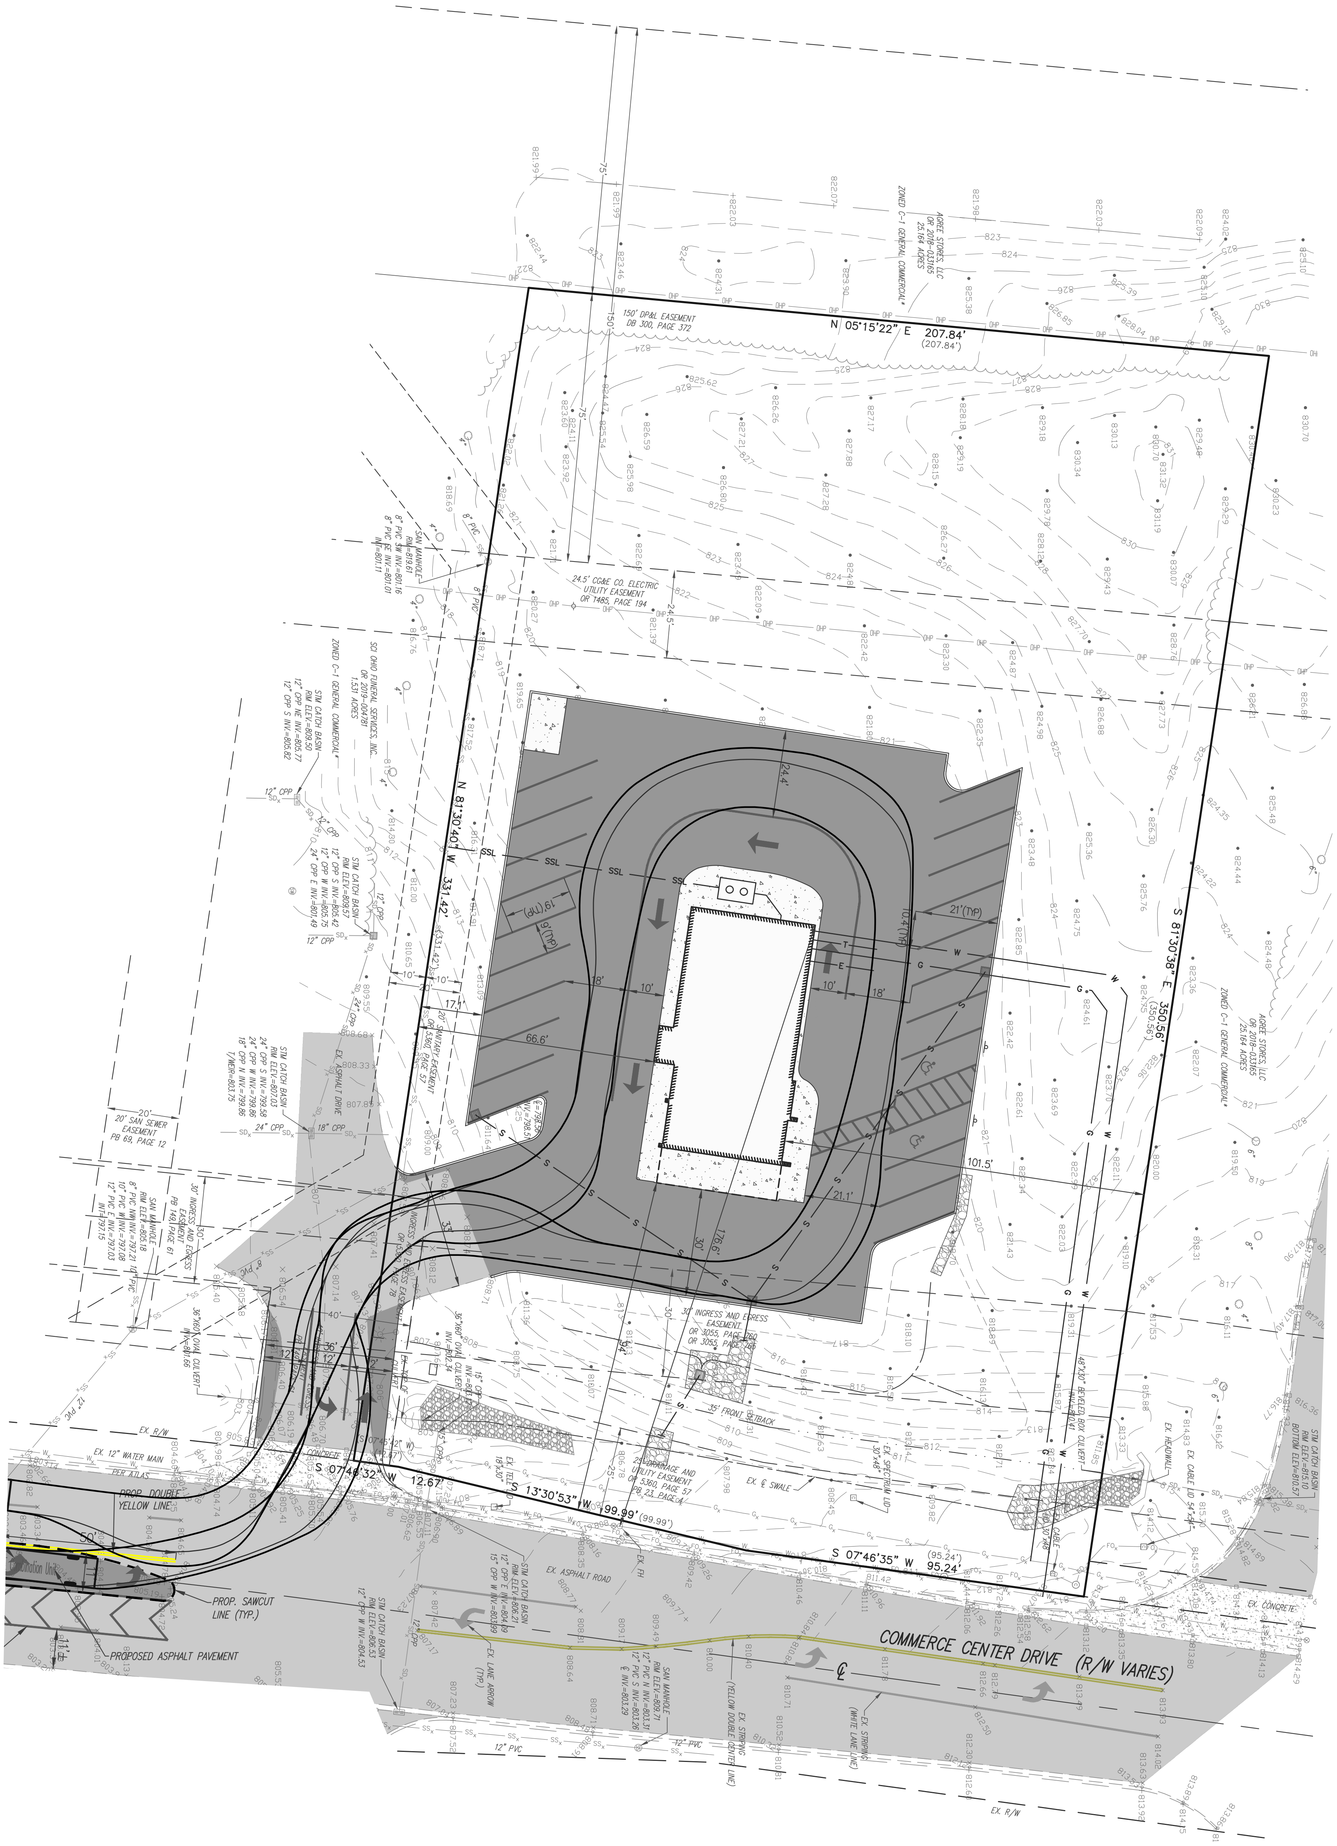

SHEET 1 OF 1	AUTOCAD CIVIL 3D VEHICULAR TRACKING SHEET FOR 38' RESCUE FIRE TRUCK FOR LEE'S FAMOUS RECIPE FRANKLIN LOCATED AT SEC. 26, TOWN. 2, RANGE 5N, MRs., CITY OF FRANKLIN, WARREN COUNTY, OHIO	1. 2. 3. 4. 5. 6. 7. REVISED:	PROJECT NO: 1108.25 DATE: 6/18/2025 DRAWN BY: GWC DESIGNED BY: JJB CHECKED BY: JJB

BRUMBAUGH ENGINEERING & SURVEYING, LLC
2270 SOUTH MIAMI STREET
WEST MILTON, OHIO 45383
PHONE: (937) 698-3000
EMAIL: John@bes-engineer.com

2 WORKING DAYS BEFORE YOU DIG
CALL TOLL FREE 800-362-2764
OHIO UTILITIES PROTECTION SERVICE

HORIZONTAL SCALE 1"=20'
0' 20' 40' 60'

NORTH

PLAN NORTH