


REAR ELEVATION
¼"=1'-0"




FRONT ELEVATION
¼"=1'-0"

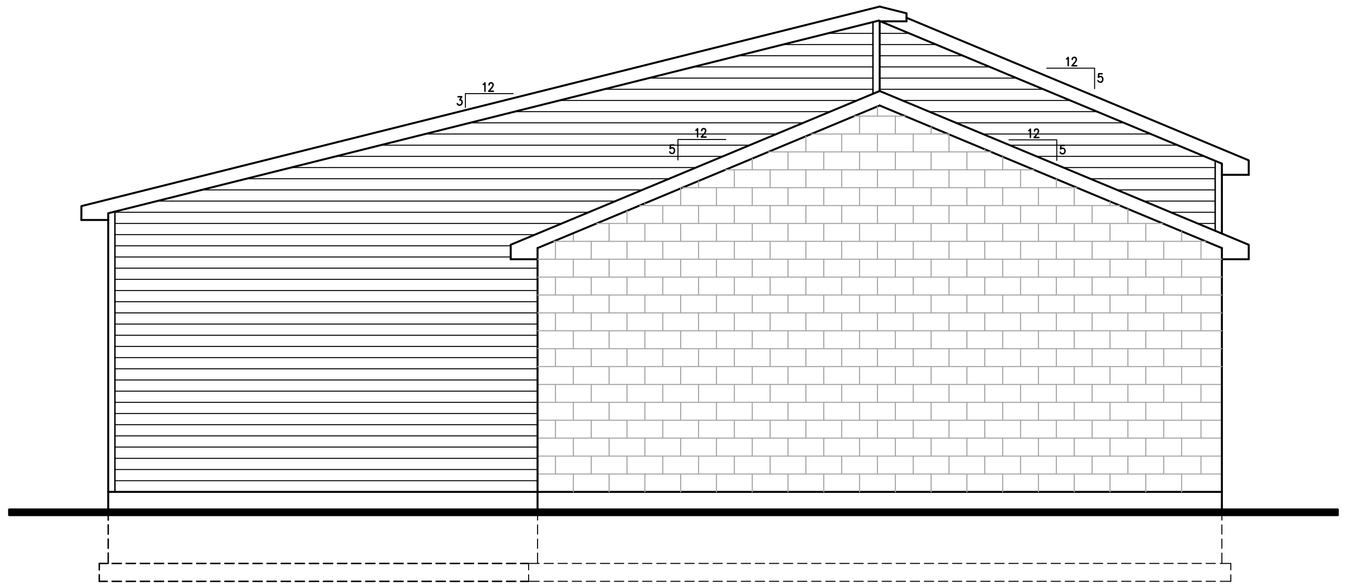


RIGHT ELEVATION
¼"=1'-0"

NOTE:
REFER TO SHEETS A-4 & A-5 FOR ALL VERTICAL WALL DIMENSIONS

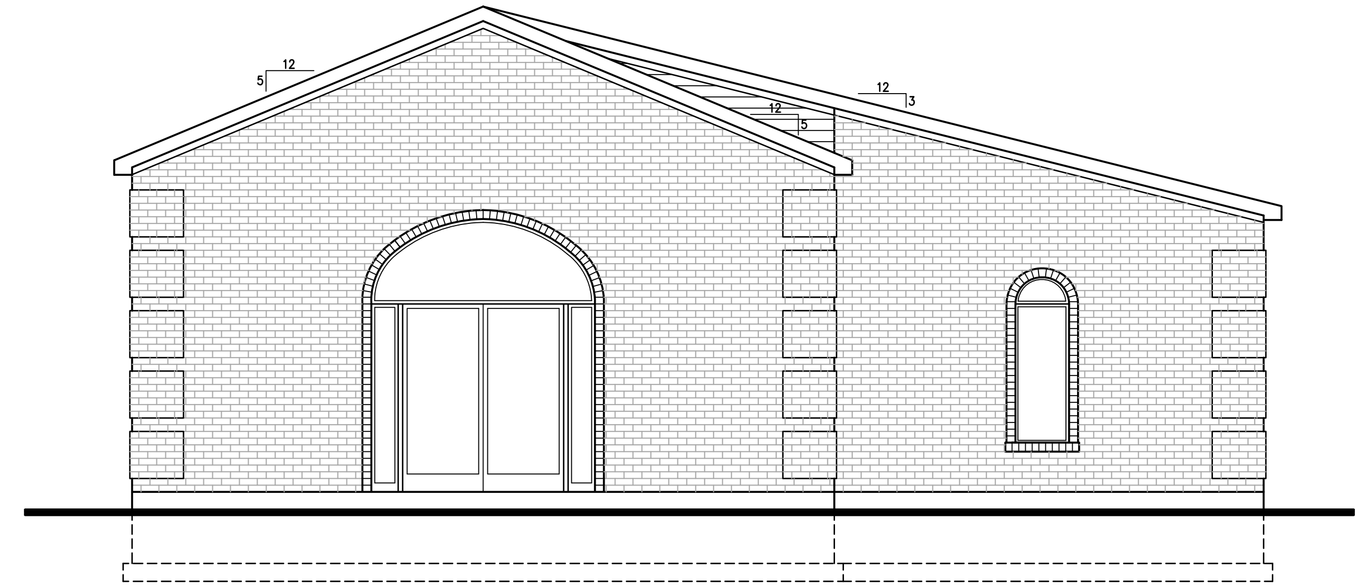


LEFT ELEVATION
¼"=1'-0"

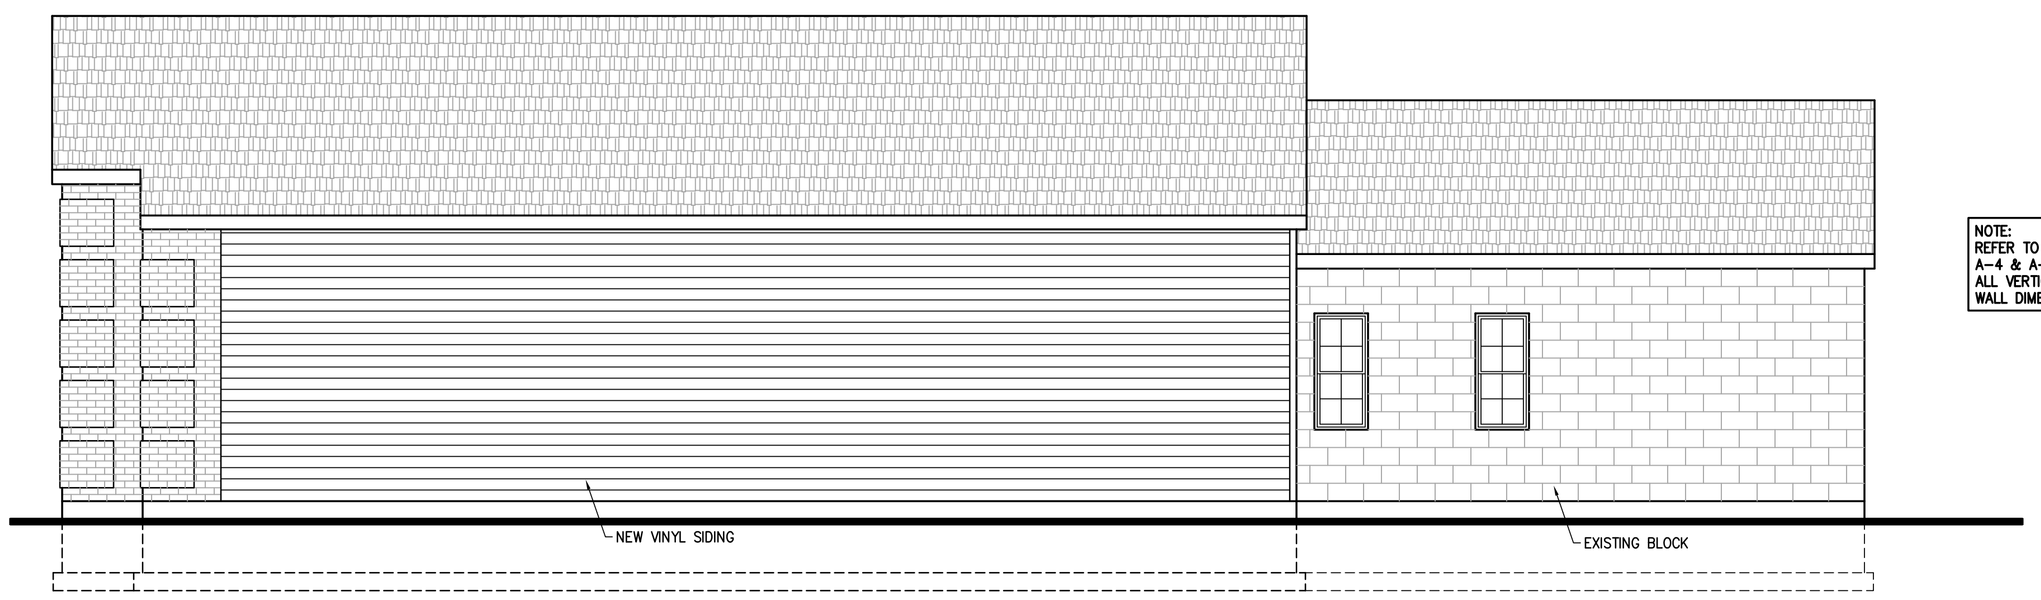STATE OF OHIO
DENNIS R. BEATTY
10919
REGISTERED ARCHITECT
Dennis R Beatty, License #10919
Expiration Date 12/31/2025

Revisions:

Dennis R. Beatty
a r c h i t e c t
1900 FIRST AVENUE
MIDDLETOWN, OHIO 45044
Tel : 513/424-8383 Fax : 513/424-8343
email : architect@cinci.rr.com
▪ Residential ▪ Commercial ▪ Industrial

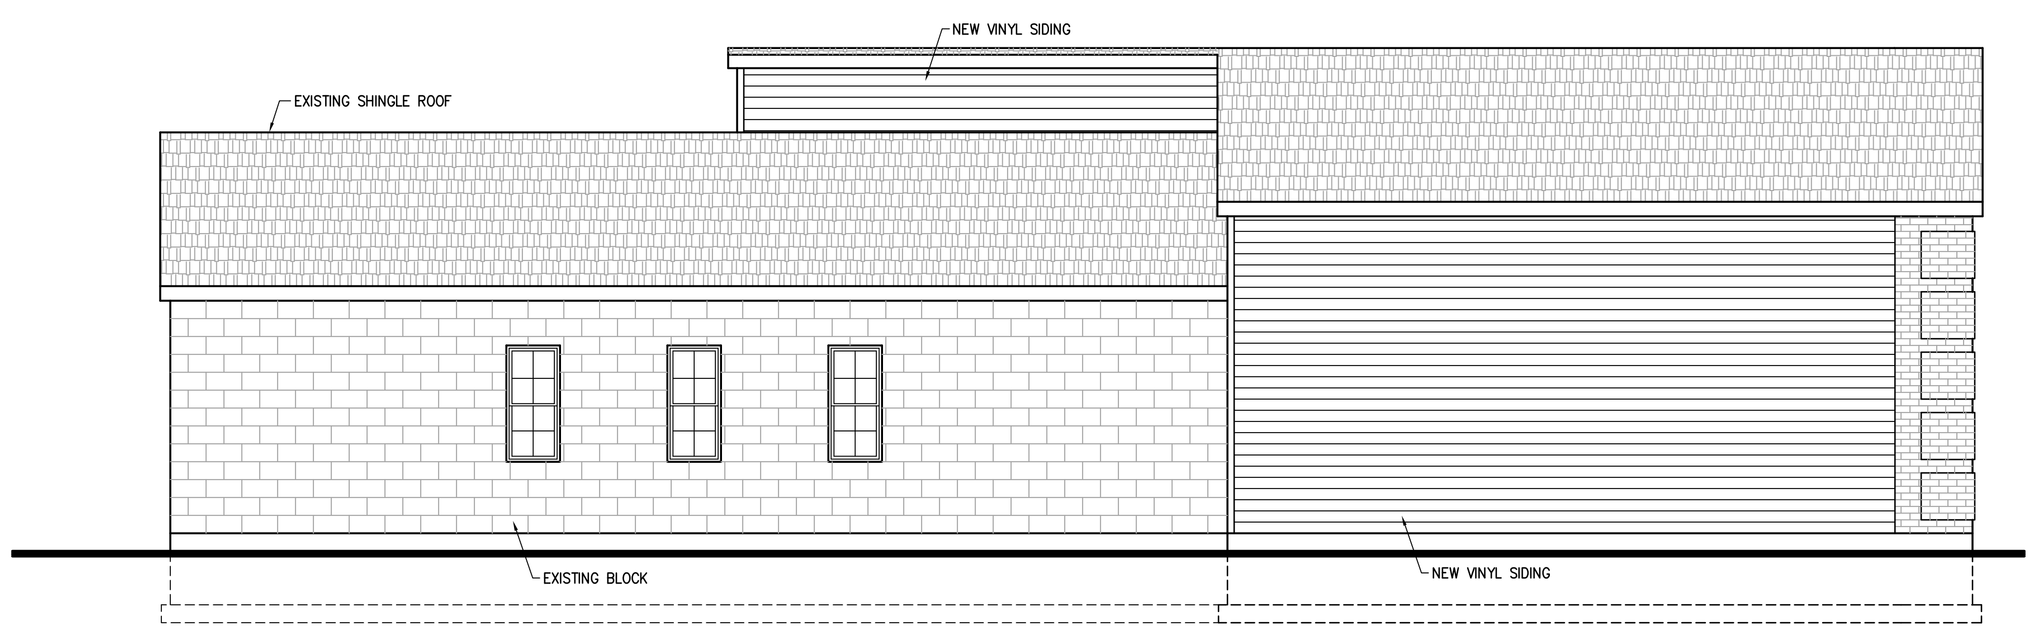PROPOSED BUILDING ADDITION
**REDEMPTION PENTECOSTAL CHUCRH**
650 HARRISON AVENUE
FRANKLIN, OHIO 45005

EXTERIOR ELEVATIONS

| | |
|---|---|
| Date: | 2-20-2024 |
| Scale: | As Noted |
| Drawn: | S.F. |
| Check: | D.B. |
| Job: | 24010 |
| Sheet Number: | A-6 |