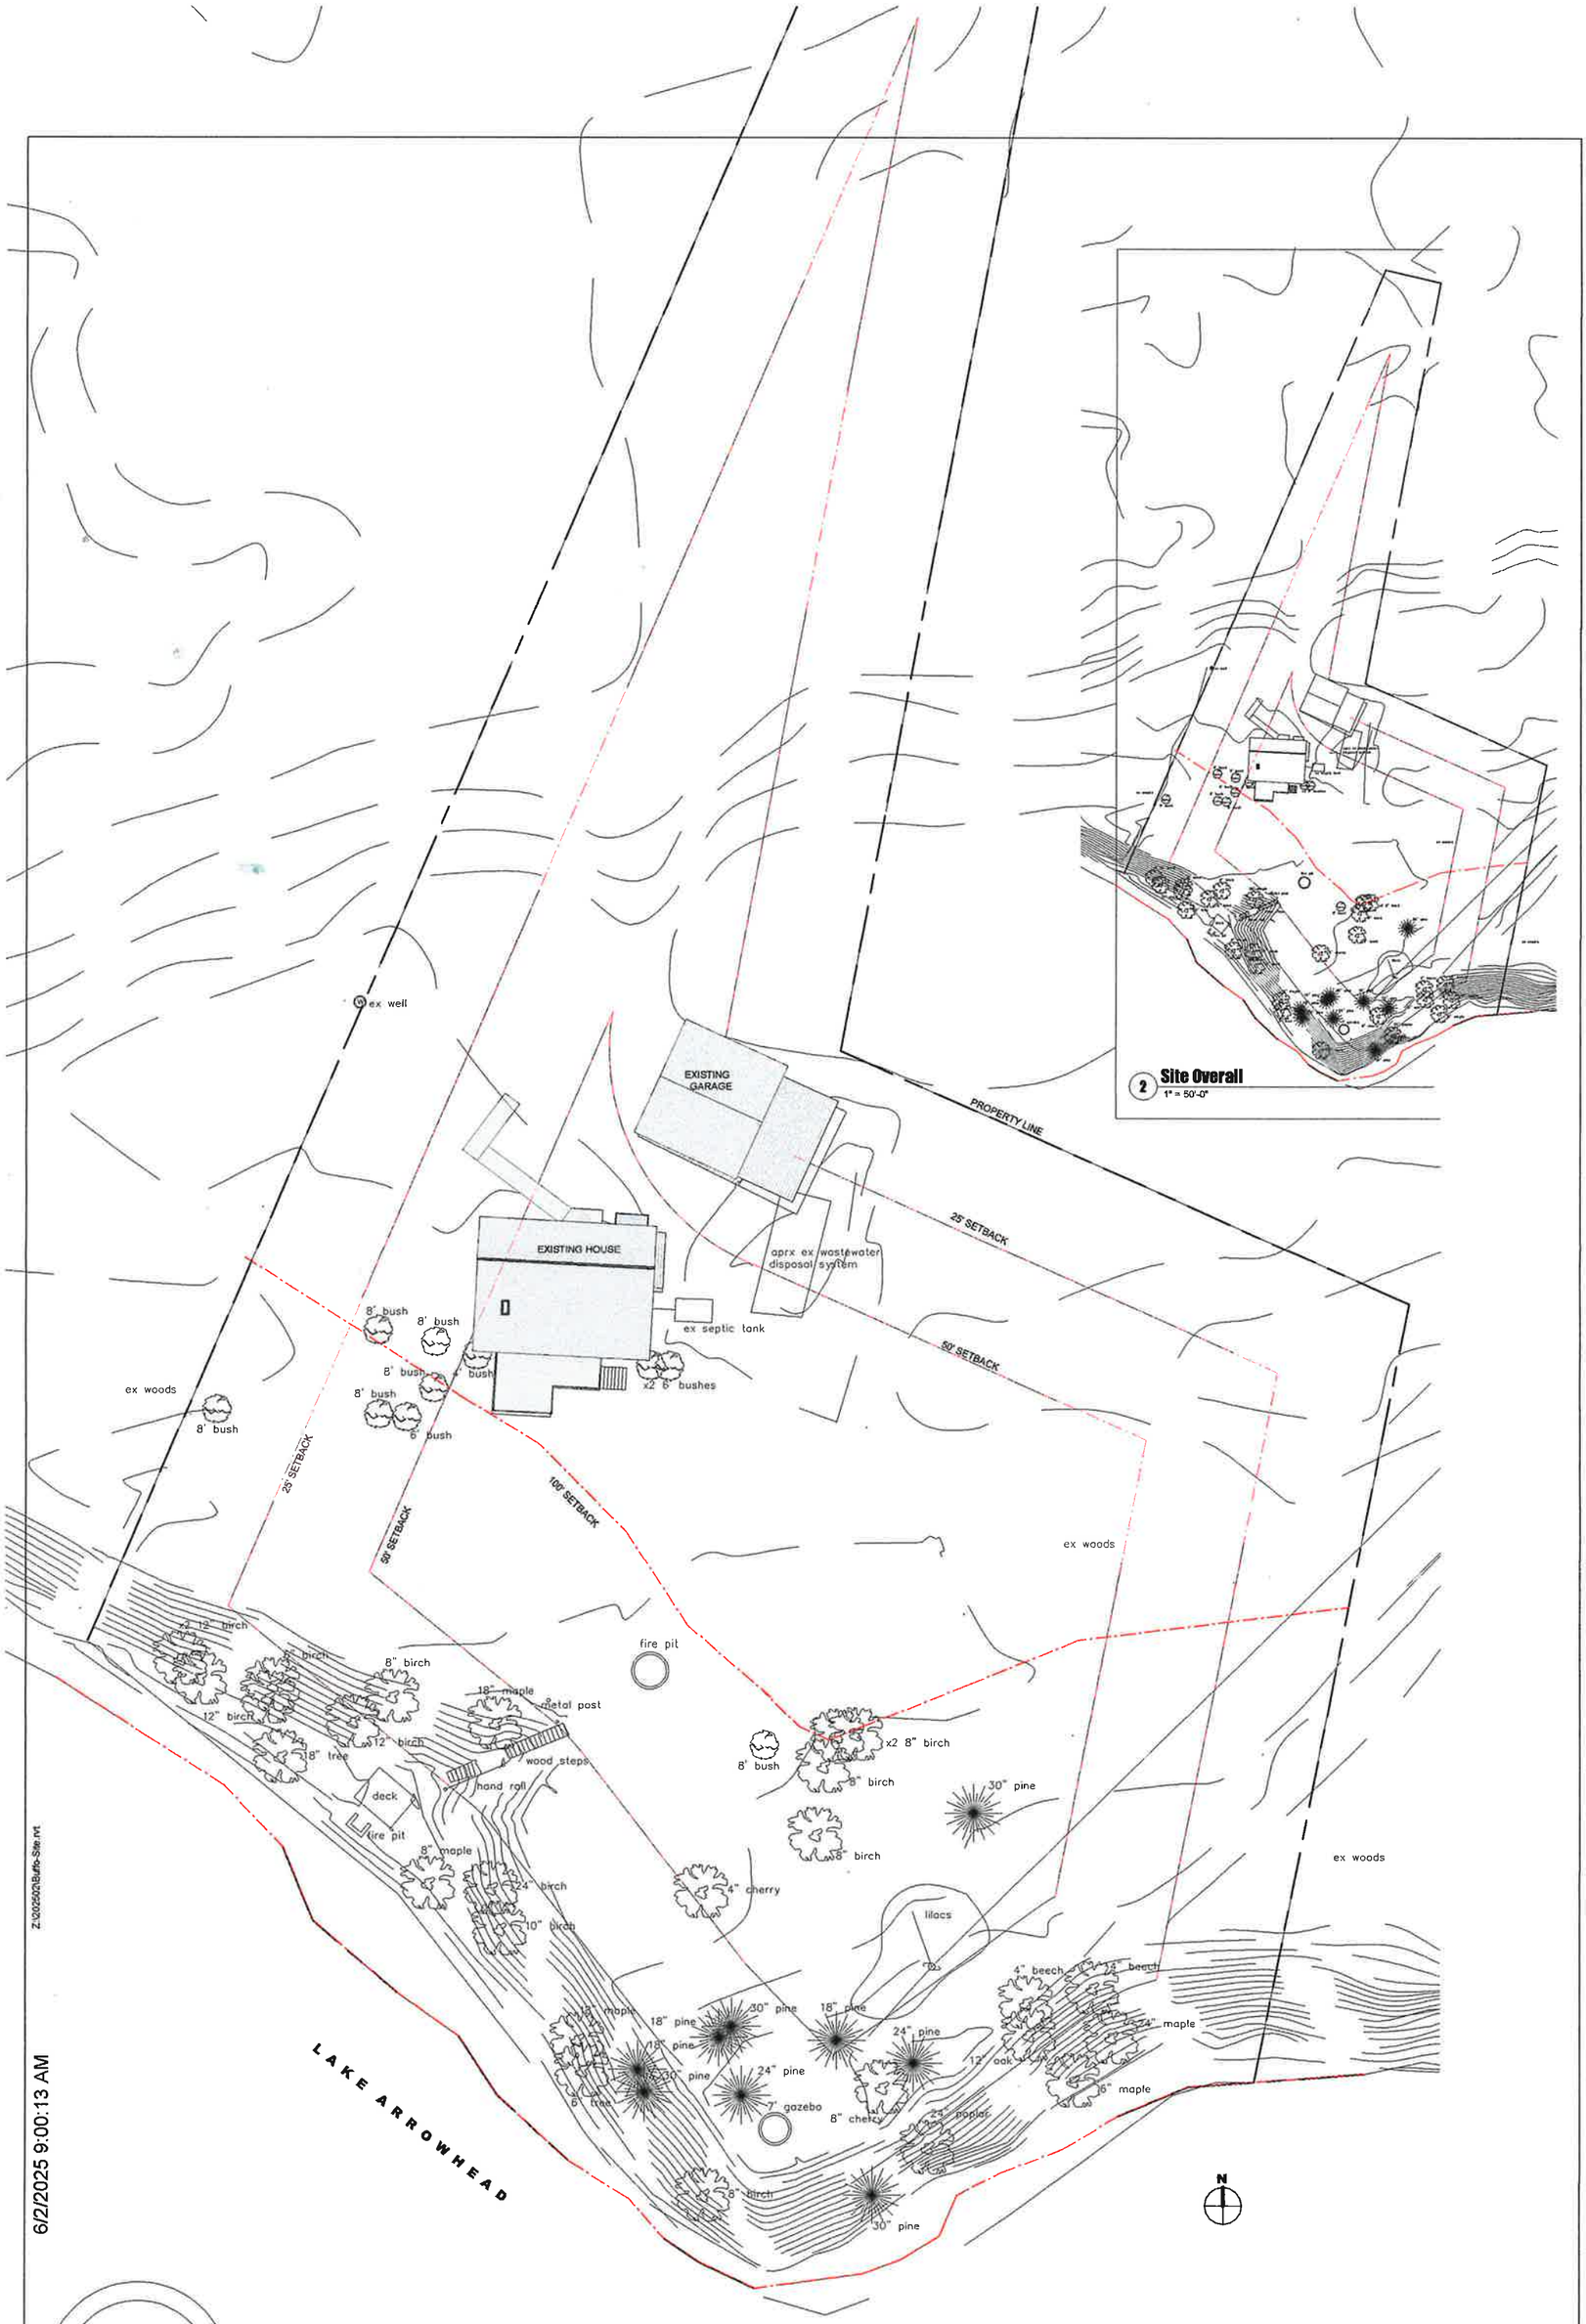

6/2/2025 9:00:13 AM

Z:\2025\2025\Buffo-Site.rvt

PERMIT REVIEW: JUNE 2, 2025

BRAD RABINOWITZ ARCHITECT
47 MAPLE STREET BURLINGTON, VERMONT 05401
802 658 0430 T
www.bradrabinowitzarchitect.com

Design:
BUFFO Residence
GEORGIA, VERMONT

DRAWING TITLE:
Site Plan- Existing Conditions
SITE PLAN BASED ON KREBS & LANSING SURVEY

DATE	REVISION

SX.1
As indicated
06/02/25