Exhibit D - Elevations
1 of 1

Concept Renderings (Not reflective of Appendix F Design Items as shown in elevations below)

GRAND PRAIRIE APPENDIX F - BUILDING DESIGN MENU CRITERIA

COLOR CONTRAST	EACH BUILDING FACADE PROVIDES A MINIMUM OF 2 CONTRASTING COLORS OF MATERIALS.
ARTICULATED PUBLIC ENTRANCE (HIGHLIGHT 1)	THE ENTRANCE TO THIS BUILDING SEGMENT OF THE ENTIRE FACILITY PROVIDES A PROJECTED FACADE, A RAISED CANOPY PORTION, PAIRS OF DOUBLE DOORS, AND DIFFERING MATERIALS.
ROOF PROFILE VARIATION	THE BUILDING PROVIDES DIFFERING HEIGHTS OF WALL PARAPETS BASED ON THE VARYING ROOF HEIGHT PROFILES.
ARTICULATION ELEMENTS (HIGHLIGHT & NOTE 2)	EACH BUILDING FACADE PROVIDES FACADE MODULATION THROUGH USE OF CANOPY ELEMENTS, CHANGES IN WINDOW FENESTRATION PATTERNS, AND CHANGES IN DIFFERING MATERIALS AND TEXTURES.
ENHANCED WINDOWS	FACADES WITH WINDOWS/GLAZED OPEINGS HAVE A MINIMUM OF 2 TYPES OF WINDOW OPENINGS THAT DIFFER IN SIZE, SHAPE, AND PLACEMENT.
CANOPY VARIATION	SEVERAL TYPES OF CANOPY COVERS/ROOFS ARE EMPLOYED.

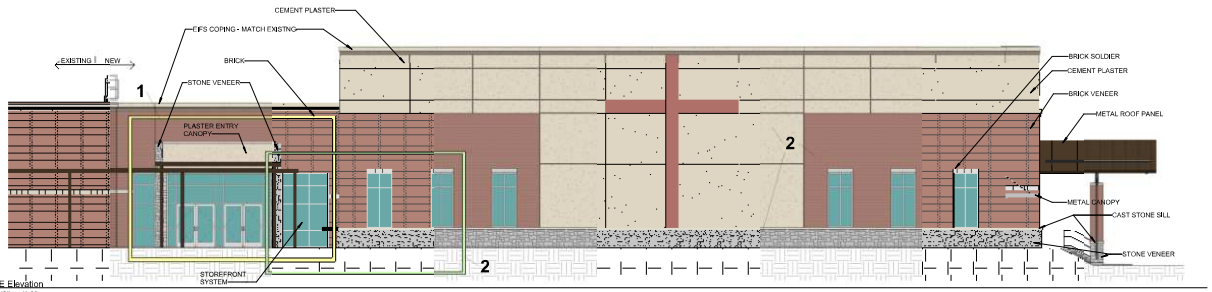

3 SE Elevation
1/8" = 1'-0"

MATERIAL CALCULATIONS		
MATERIAL	SQUARE FEET	PERCENTAGE
BRICK	1372	31%
STONE	428	9.3%
PLASTER	2035	46%
EIFS	35	0.7%
GLASS	537	12%
NET SQUARE FOOTAGE:		3,870
TOTAL SQUARE FOOTAGE:		4,407

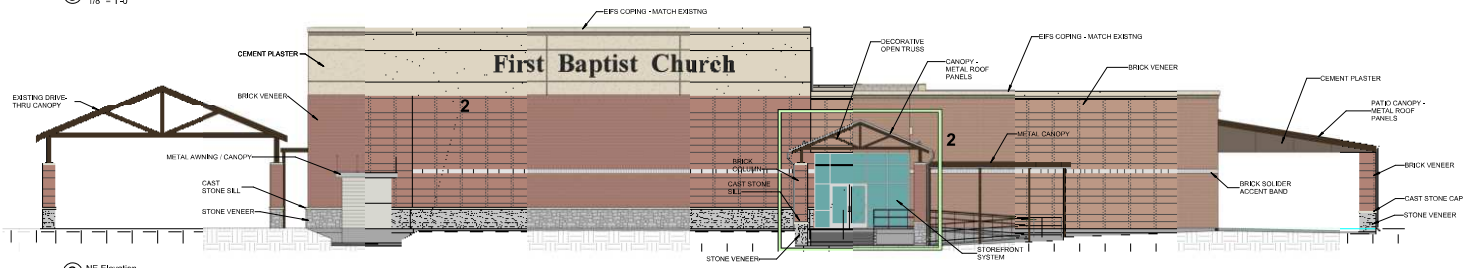

2 NE Elevation
1/8" = 1'-0"

MATERIAL CALCULATIONS		
MATERIAL	SQUARE FEET	PERCENTAGE
BRICK	2626	65%
STONE	234	5.7%
PLASTER	924	22.8%
DOOR	80	2 %
GLASS	184	4.5%
NET SQUARE FOOTAGE:		3,864
TOTAL SQUARE FOOTAGE:		4,048

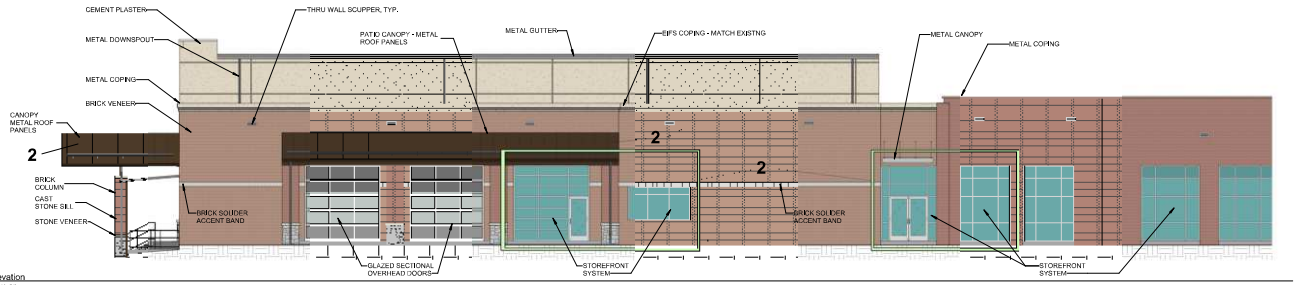

1 NW Elevation
1/8" = 1'-0"

MATERIAL CALCULATIONS		
MATERIAL	SQUARE FEET	PERCENTAGE
BRICK	2614	67%
PATIO CANOPY	278	7%
PLASTER *	809	—
GLASS	1008	26%
NET SQUARE FOOTAGE:		2,892
TOTAL SQUARE FOOTAGE:		3,900

* NOT INCLUDED IN TOTAL FOR THIS ELEVATION - HIGH WALL AT GYM; NOT IN PLANE OF 1ST STORY FACADE

FACADE PLAN

FIRST BAPTIST CHURCH of GRAND PRAIRIE
LOT 1, BLOCK 1
29.085 ACRES - CHARLES J. BABCOCK SURVEY
ABSTRACT NO. 59 - PD-91
CITY OF GRAND PRAIRIE, DALLAS COUNTY, TEXAS

SHANKS ARCHITECTS
901 Main Street Suite 6250
Dallas, Texas 75202
972.788.9300
(f) 214.594.5498

© 2021 Shanks Architects, Inc.

08/03/2022

FIRST BAPTIST GRAND PRAIRIE

FIRST BAPTIST CHURCH GRAND PRAIRIE
FAMILY LIFE CENTER ADDITION
950 MAYFIELD ROAD
GRAND PRAIRIE, TX 75052

SA JOB # 202102
DATE OF ISSUE: 08/03/2022

No.	Date	Revision

P&Z FACADE PLAN

EXTERIOR ELEVATIONS

FP-1

C:\Users\DWalte\Documents\202102 FBCGP_2022-08-17-CD_V2022_dwalteCNVVU.rvt

8/25/2022 8:27:55 AM