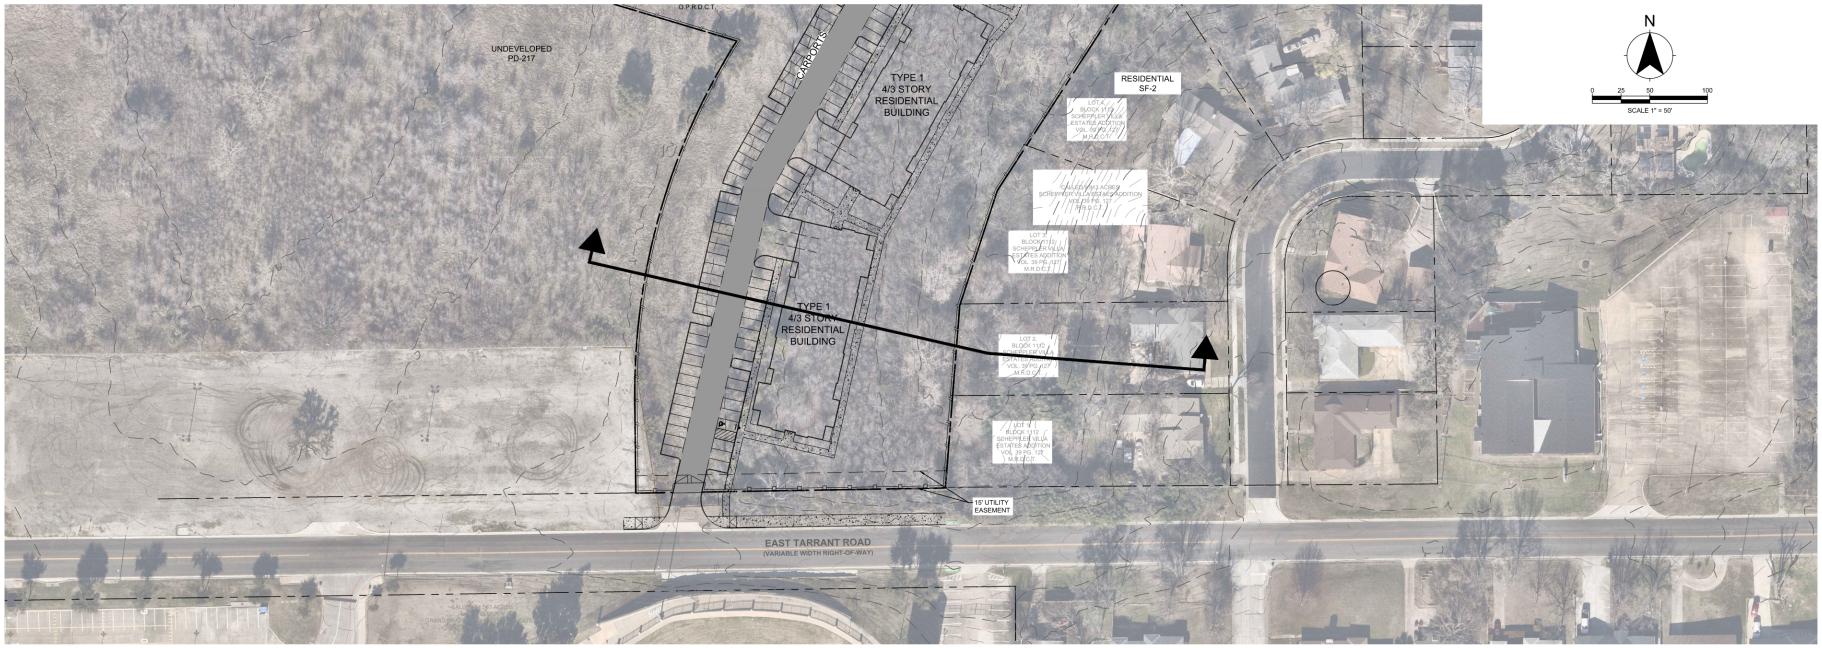

LINE OF SIGHT - SECTION VIEW

SUP-25-05-0017

KFM
ENGINEERING & DESIGN
3501 OLYMPUS BLVD, SUITE 100
DALLAS, TEXAS 75019
PHONE: (469) 899-0536
WWW.KFM-LLC.COM
TBPE #: F-20821
TBPELS #: 10194934

ISSUE:	DESCRIPTION:	DATE:	DELTA:	DESCRIPTION:	DATE:

CLIENT
FOXFERN HOLDINGS, LLC

PROJECT
FOXFERN I-30 GRAND PRAIRIE

SHEET TITLE
LINE OF SIGHT EXHIBIT

PRELIMINARY
NOT FOR CONSTRUCTION
KFM ENGINEERING & DESIGN
ENGINEER: Joshua A. Millsap
P.E. No.: 100118 DATE: 6/6/25

PROJECT NUMBER:
250063

DRAWN BY: MW
DESIGNED BY: CR
CHECKED BY: CR

DATE:
2025/06/06

SHEET:
EXH

j:\san_antonio\250063 foxfern i30 grand prairie\00\civil\cad\exhibit\exhibit 02 - line of sight.dwg,dwg\dwg\dwg\dwg\ 6/6/2025 10:04 AM