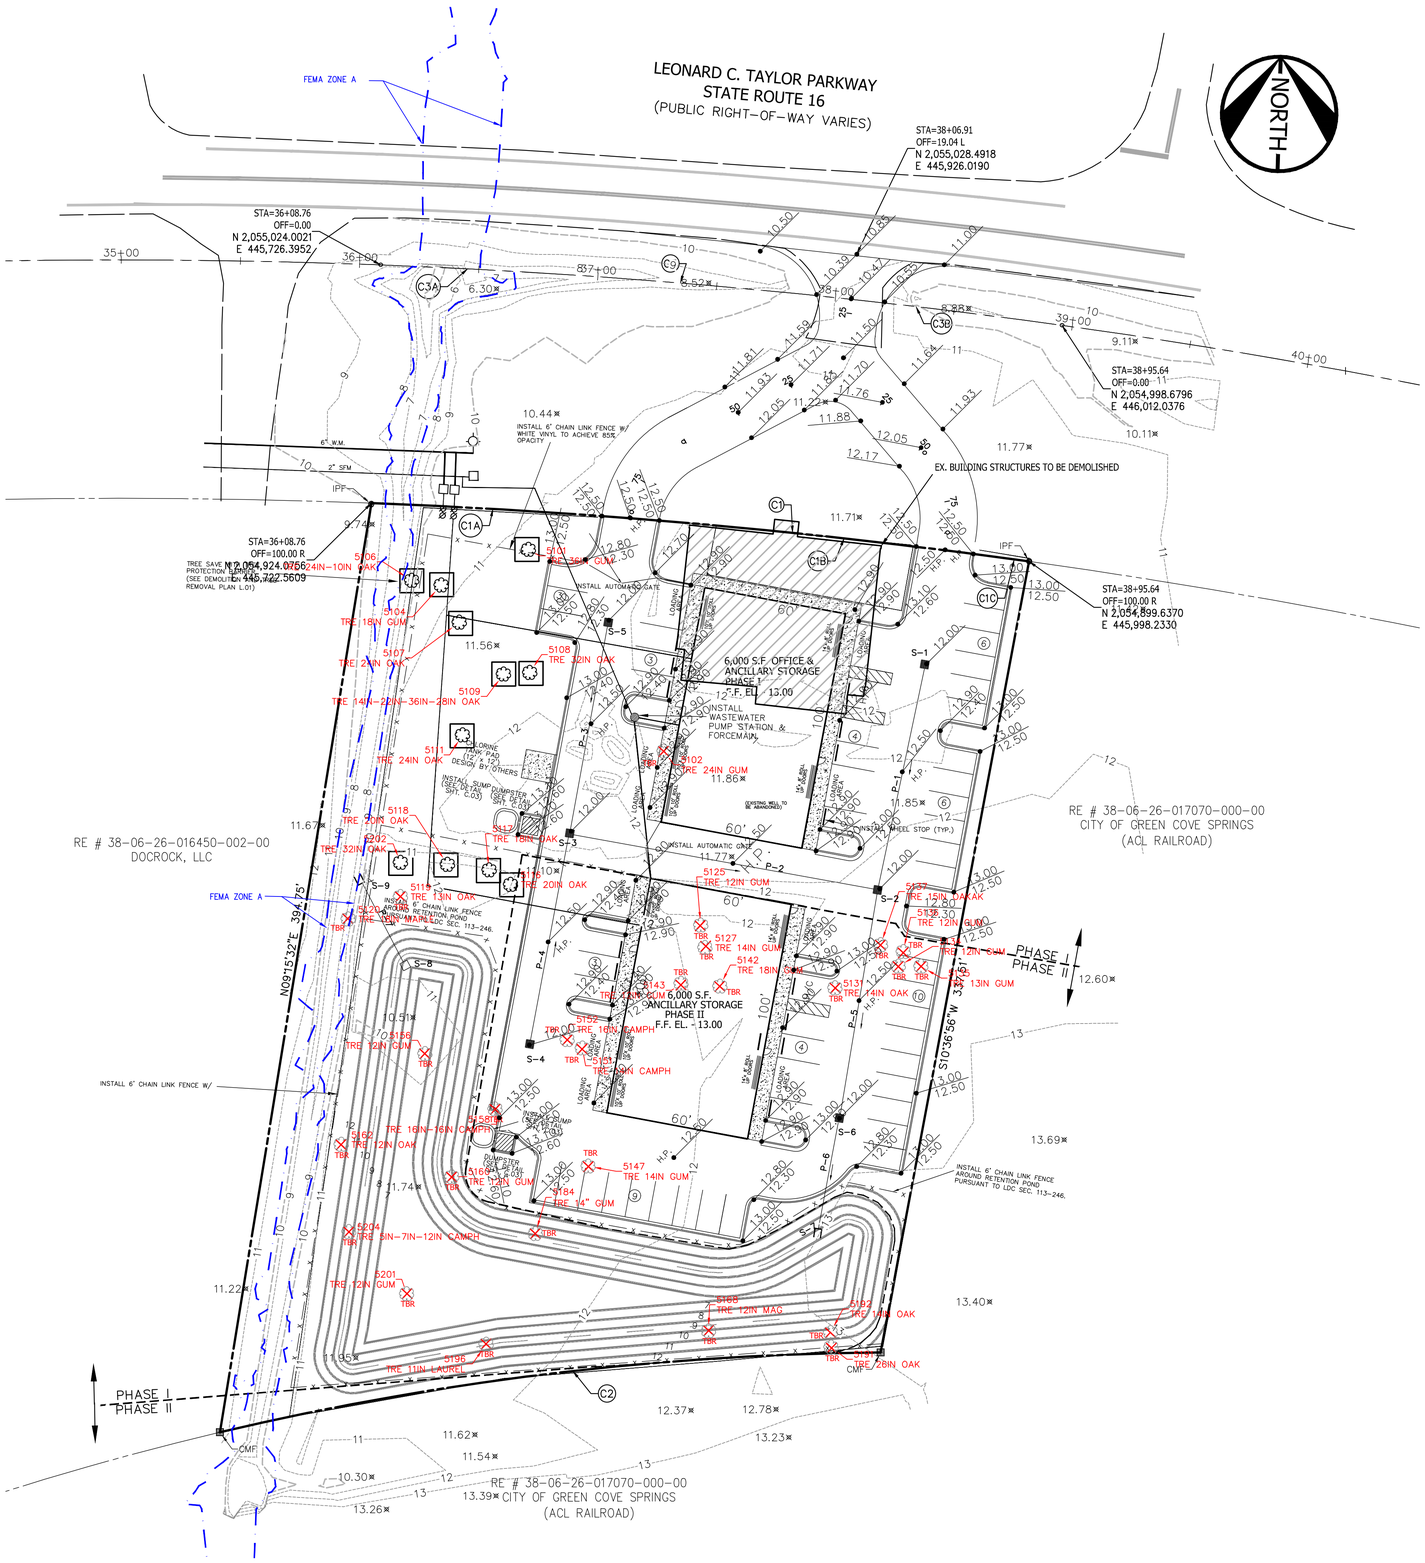

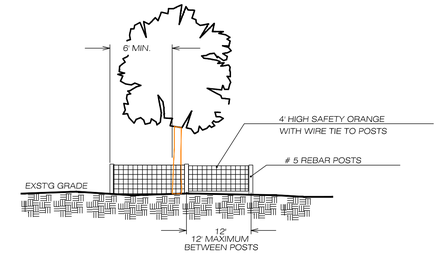

TREE PROTECTION DETAIL

PLACE TREE PROTECTION BARRIER AROUND ALL TREES SHOWN TO REMAIN WITHIN CONSTRUCTION AREAS

= TREE PROTECTION BARRIER SEE DETAIL THIS SHEET

= EXISTING TREE DBH 12" OR > TO BE REMOVED

Tag	Tree ID	Saved Tree Multiplier
5101	36in Gum	36
5102	24in Gum	
5104	18in Gum	9
5106	24in Oak	30
5107	24in Oak	30
5108	32in Oak	48
5109	14in-22in-36in-28in Oak	134
5111	24in Oak	30
5116	20in Oak	25
5117	18in Oak	18
5118	20in Oak	25
5119	13in Oak	
5120	18in Maple	
5125	12in Gum	
5127	14in Gum	
5131	14in Oak	
5134	12in Gum	
5135	13in Gum	
5136	12in Gum	
5137	15in Oakak	
5142	18in Gum	
5143	12in Gum	
5147	14in Gum	
5156	12in Gum	
5160	12in Gum	
5162	12in Oak	
5168	12in Magnolia	
5184	14in Gum	
5187	13in Magnolia	
5191	26in Oak	
5192	14in Oak	
5196	11in Laurel	
5197	18in Gum	
5199	12in Laurel	
5201	12in Gum	
5202	32in Oak	48
	Total Tree Diameter =	644
	Total Removed =	359
	Total Saved =	433

ENGINEERING SURVEYING/GEOMATICS
LANDSCAPE ARCHITECTURE PLANNING
VIKA SOUTH, LLC
2720 PARK STREET, SUITE 222
JACKSONVILLE, FL 32205
PHONE: (904) 466-6929

Our Site Set on the Future.

THE INFORMATION, DESIGN, AND CONTENT OF THESE DRAWINGS AND/OR DOCUMENTS HERETO ARE PROPRIETARY TO VIKA SOUTH, LLC AND CONSTITUTE ITS PROPRIETARY INTELLECTUAL PROPERTY. THESE DRAWINGS AND/OR DOCUMENTS MUST NOT BE DIGITALLY FORWARDED, SHARED OR COPIED, DIGITALLY CONVERTED, MODIFIED, OR USED FOR ANY DESIGN PURPOSE, IN ANY FORMAT, WITHOUT PRIOR WRITTEN AUTHORIZATION FROM VIKA SOUTH, LLC. VIOLATIONS MAY RESULT IN PROSECUTION. ONLY APPROVED, SIGNED AND SEALED PLANS OR DRAWINGS MAY BE UTILIZED FOR RECORDING AND/OR CONSTRUCTION PURPOSES.

© 2023 VIKA SOUTH, LLC

V 12.00

PLAN STATUS	DATE
1st. Sub.	07/10/24
2nd. Sub.	10/22/24
ADDR. COMMENTS	11/05/24

POST-APPROVAL SHEET STATUS	DATE

PROFESSIONAL SEAL

THIS ITEM HAS BEEN DIGITALLY SIGNED AND SEALED BY RONALD C. BONGIOVANNI, PE #24255 ON THE DATE ADJACENT TO THE SEAL. PRINTED COPIES OF THIS DOCUMENT ARE NOT CONSIDERED SIGNED AND SEALED AND THE SIGNATURES MUST BE VERIFIED ON ANY ELECTRONIC DOCUMENT.

Ronald Bongiovanni, PE

Digitally signed by Ronald Bongiovanni, PE
Date: 2024.12.03 14:02:34 -05'00'

SITE ENGINEERING FOR

N.E. FLORIDA POOL SERVICES, INC

799 LEONARD C. TAYLOR PKWY
GREEN COVE SPRINGS, FLORIDA

DEMOLITION AND TREE REMOVAL PLAN

DRAWN BY:	AGS
DESIGNED BY:	RJB
DATE ISSUED:	07/10/2024
DWG. SCALE:	1" = 30'
VIKA NO.	VS24067A
SHEET NO.	L.01

FILE: E:\Projects\24067 - 799 Leonard C Taylor Parkway Site Plan\VS24067A\CADD\ENGINEERING\CONSTRUCTION DRAWINGS\VS24067A-POST DEVELOPMENT PLAN REV 2.dwg USER: Walsh DATE: December 2, 2024 TIME: 1:05:42 PM LAYOUT: DEMO AND TREE REMOVAL

LAYOUT: DEMO AND TREE REMOVAL, Plotted By: Walsh