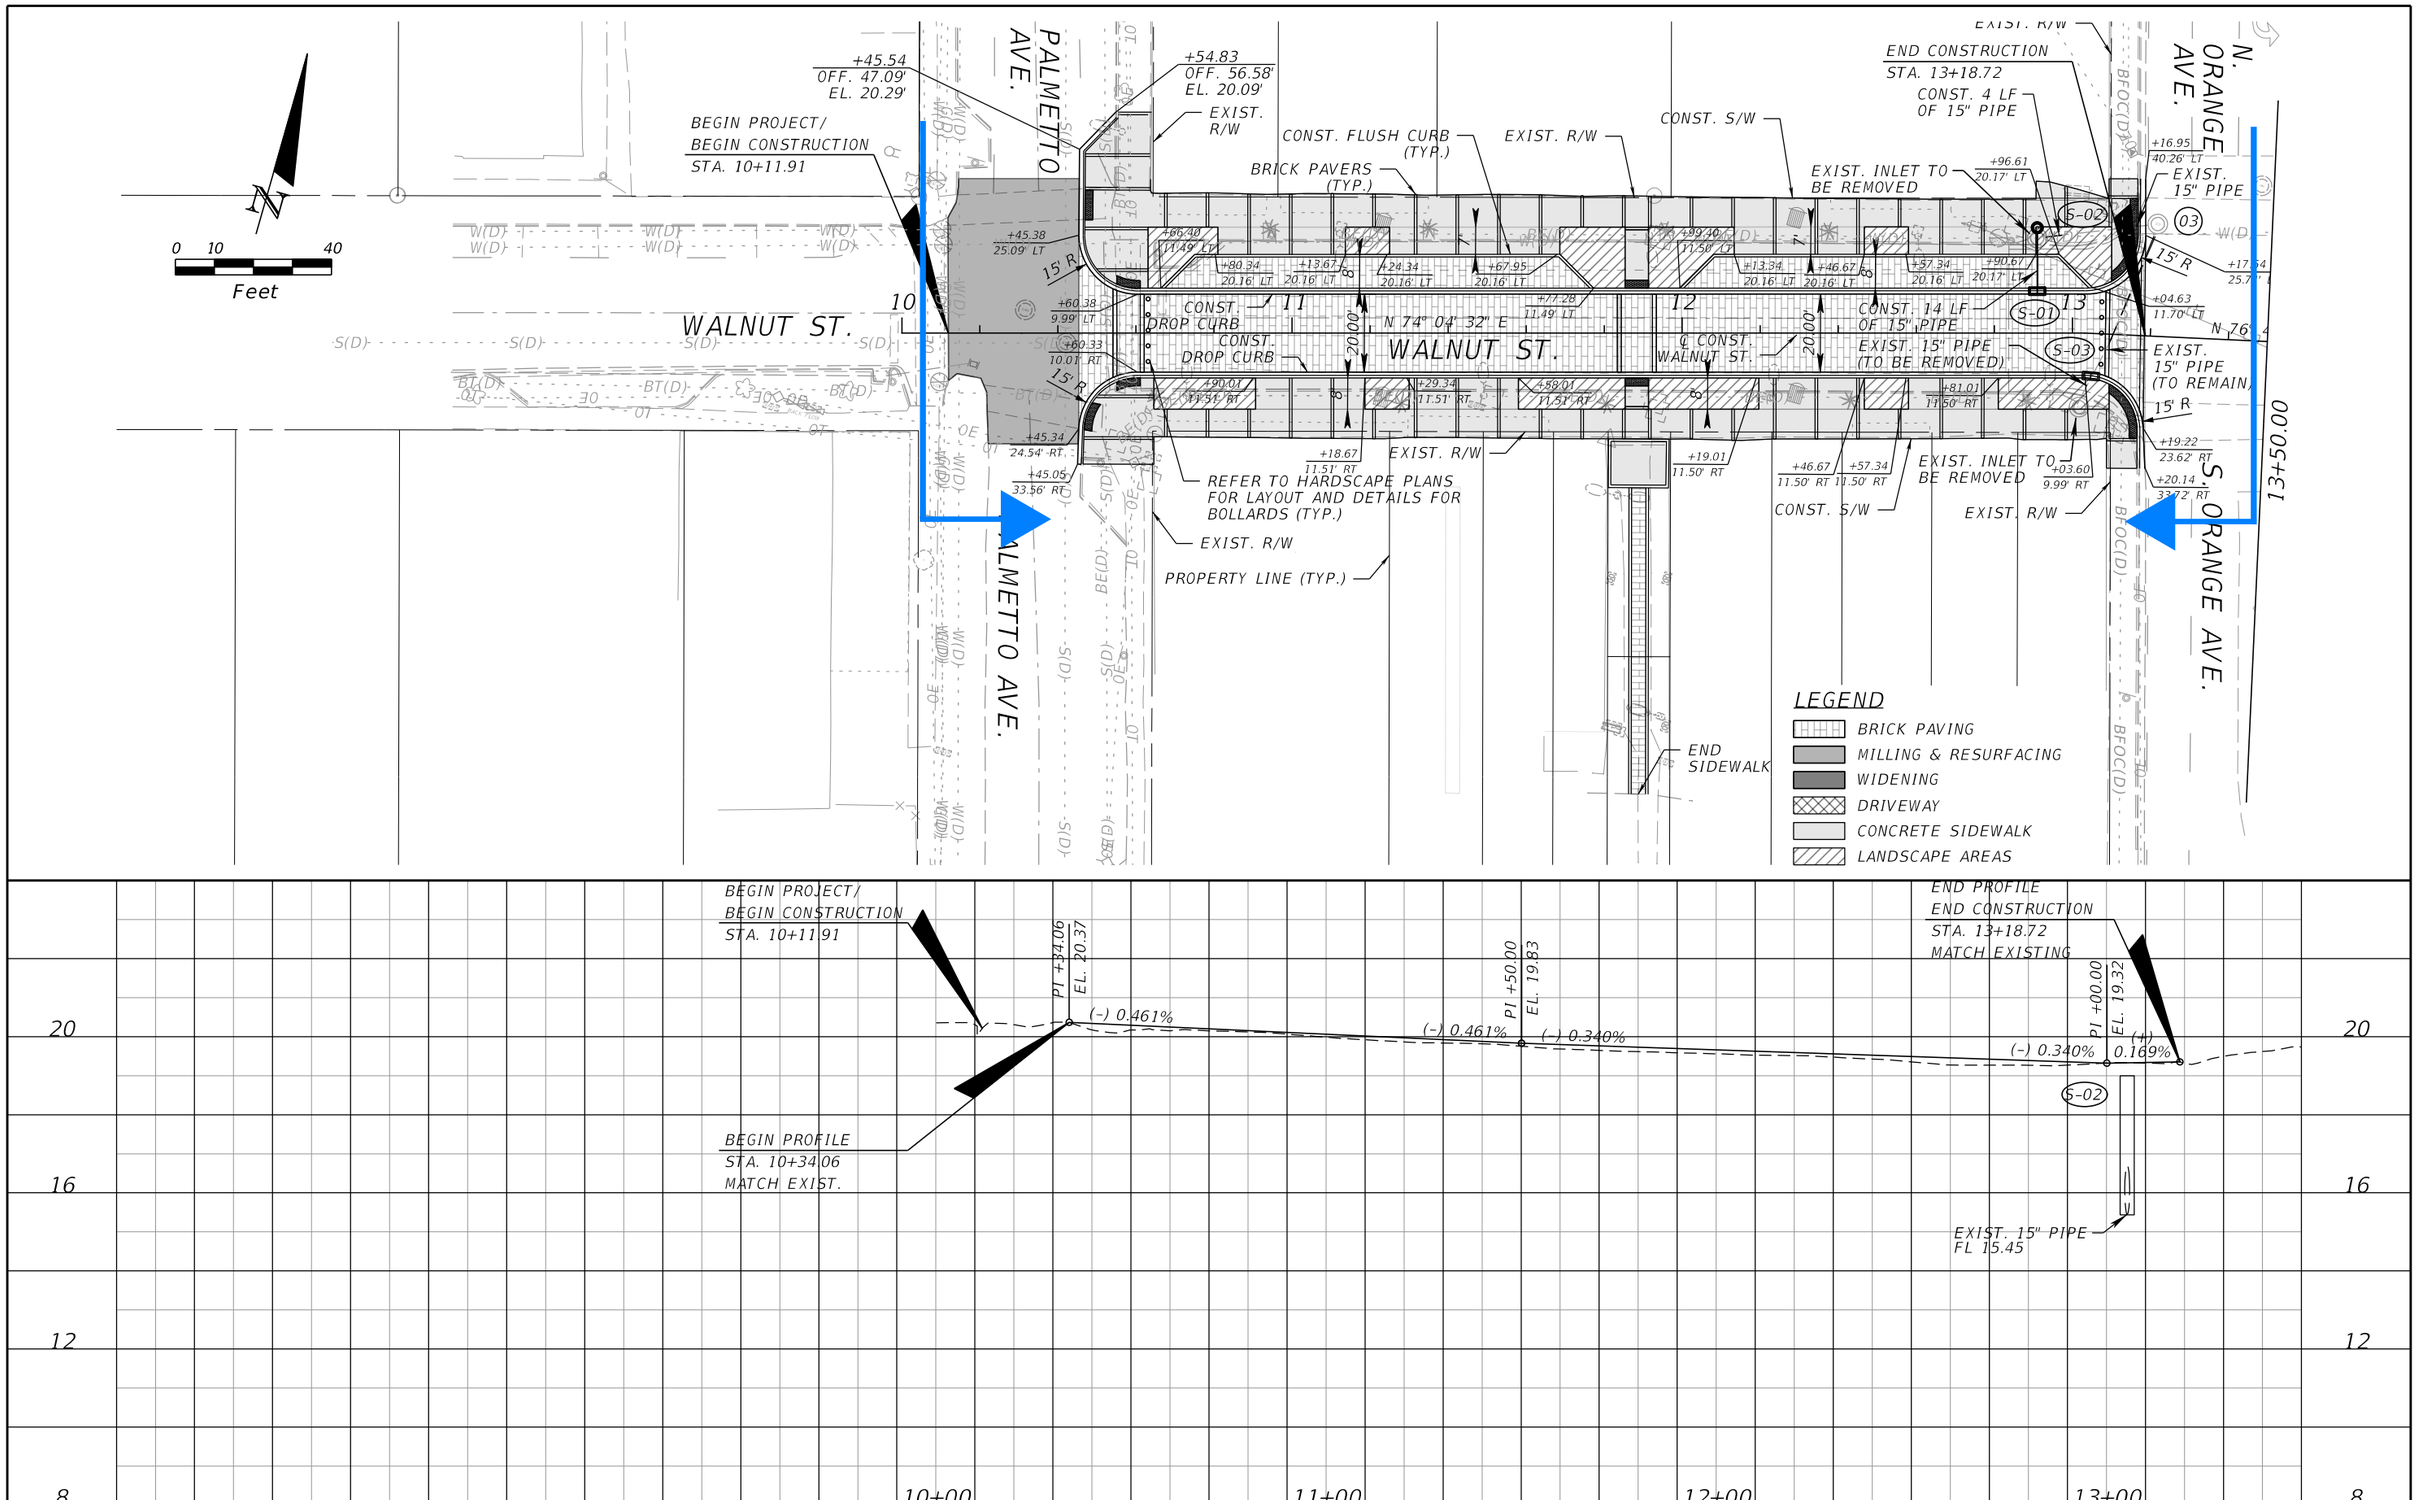

THE OFFICIAL RECORD OF THIS SHEET IS THE ELECTRONIC FILE DIGITALLY SIGNED AND SEALED UNDER RULE 61G15-23.004, F.A.C.

REVISIONS

DATE	BY	DESCRIPTION	DATE	BY	DESCRIPTION

JOHN D. WESTCOTT
P.E. NO. 88357
WGI, INC.
4371 U.S. HIGHWAY 17 SOUTH, SUITE 203
FLEMING ISLAND, FL 32003

PREPARED FOR
CITY OF GREEN COVE SPRINGS

SHEET TITLE: ROADWAY PLAN-PROFILE

PROJECT NAME: WALNUT STREET

REF. DWG. NO.

SHEET NO. 14

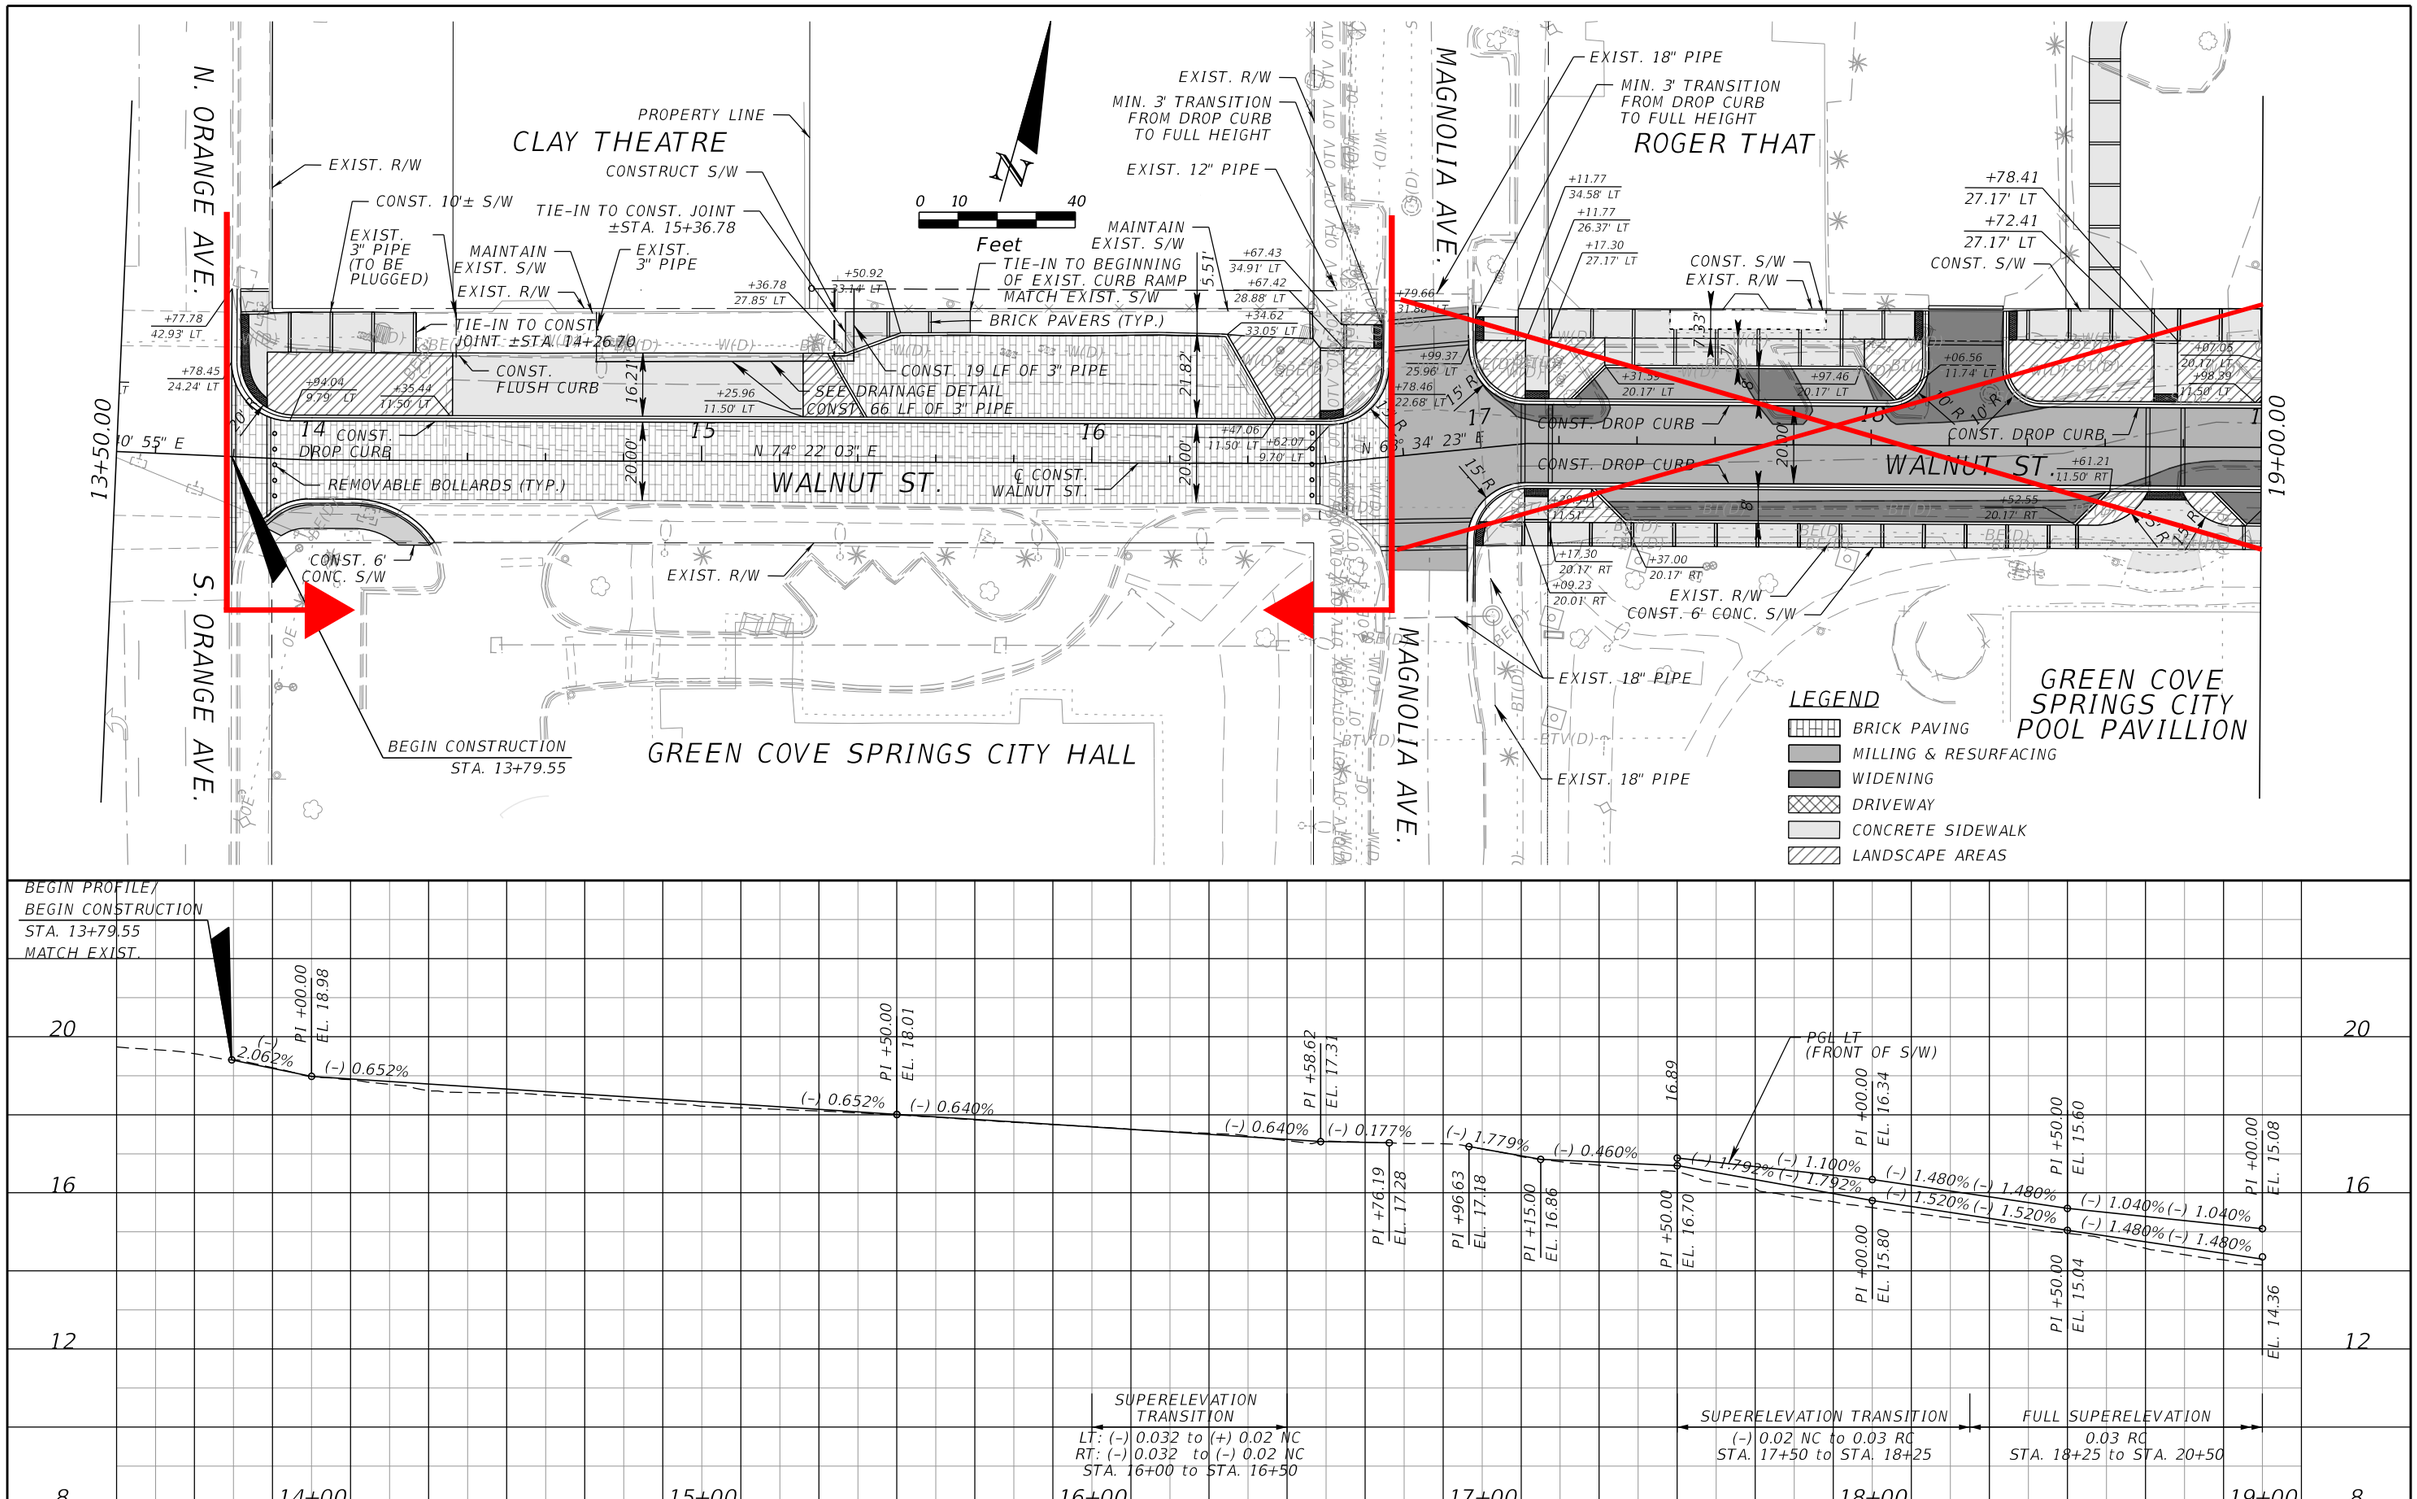

REVISIONS					
DATE	BY	DESCRIPTION	DATE	BY	DESCRIPTION

JOHN D. WESTCOTT
P.E. NO. 88357
WGI, INC.
4371 U.S. HIGHWAY 17 SOUTH, SUITE 203
FLEMING ISLAND, FL 32003

PREPARED FOR
CITY OF GREEN COVE SPRINGS

SHEET TITLE: ROADWAY PLAN-PROFILE

PROJECT NAME: WALNUT STREET

REF. DWG. NO.

SHEET NO. 15

THE OFFICIAL RECORD OF THIS SHEET IS THE ELECTRONIC FILE DIGITALLY SIGNED AND SEALED UNDER RULE 61G15-23.004, F.A.C.