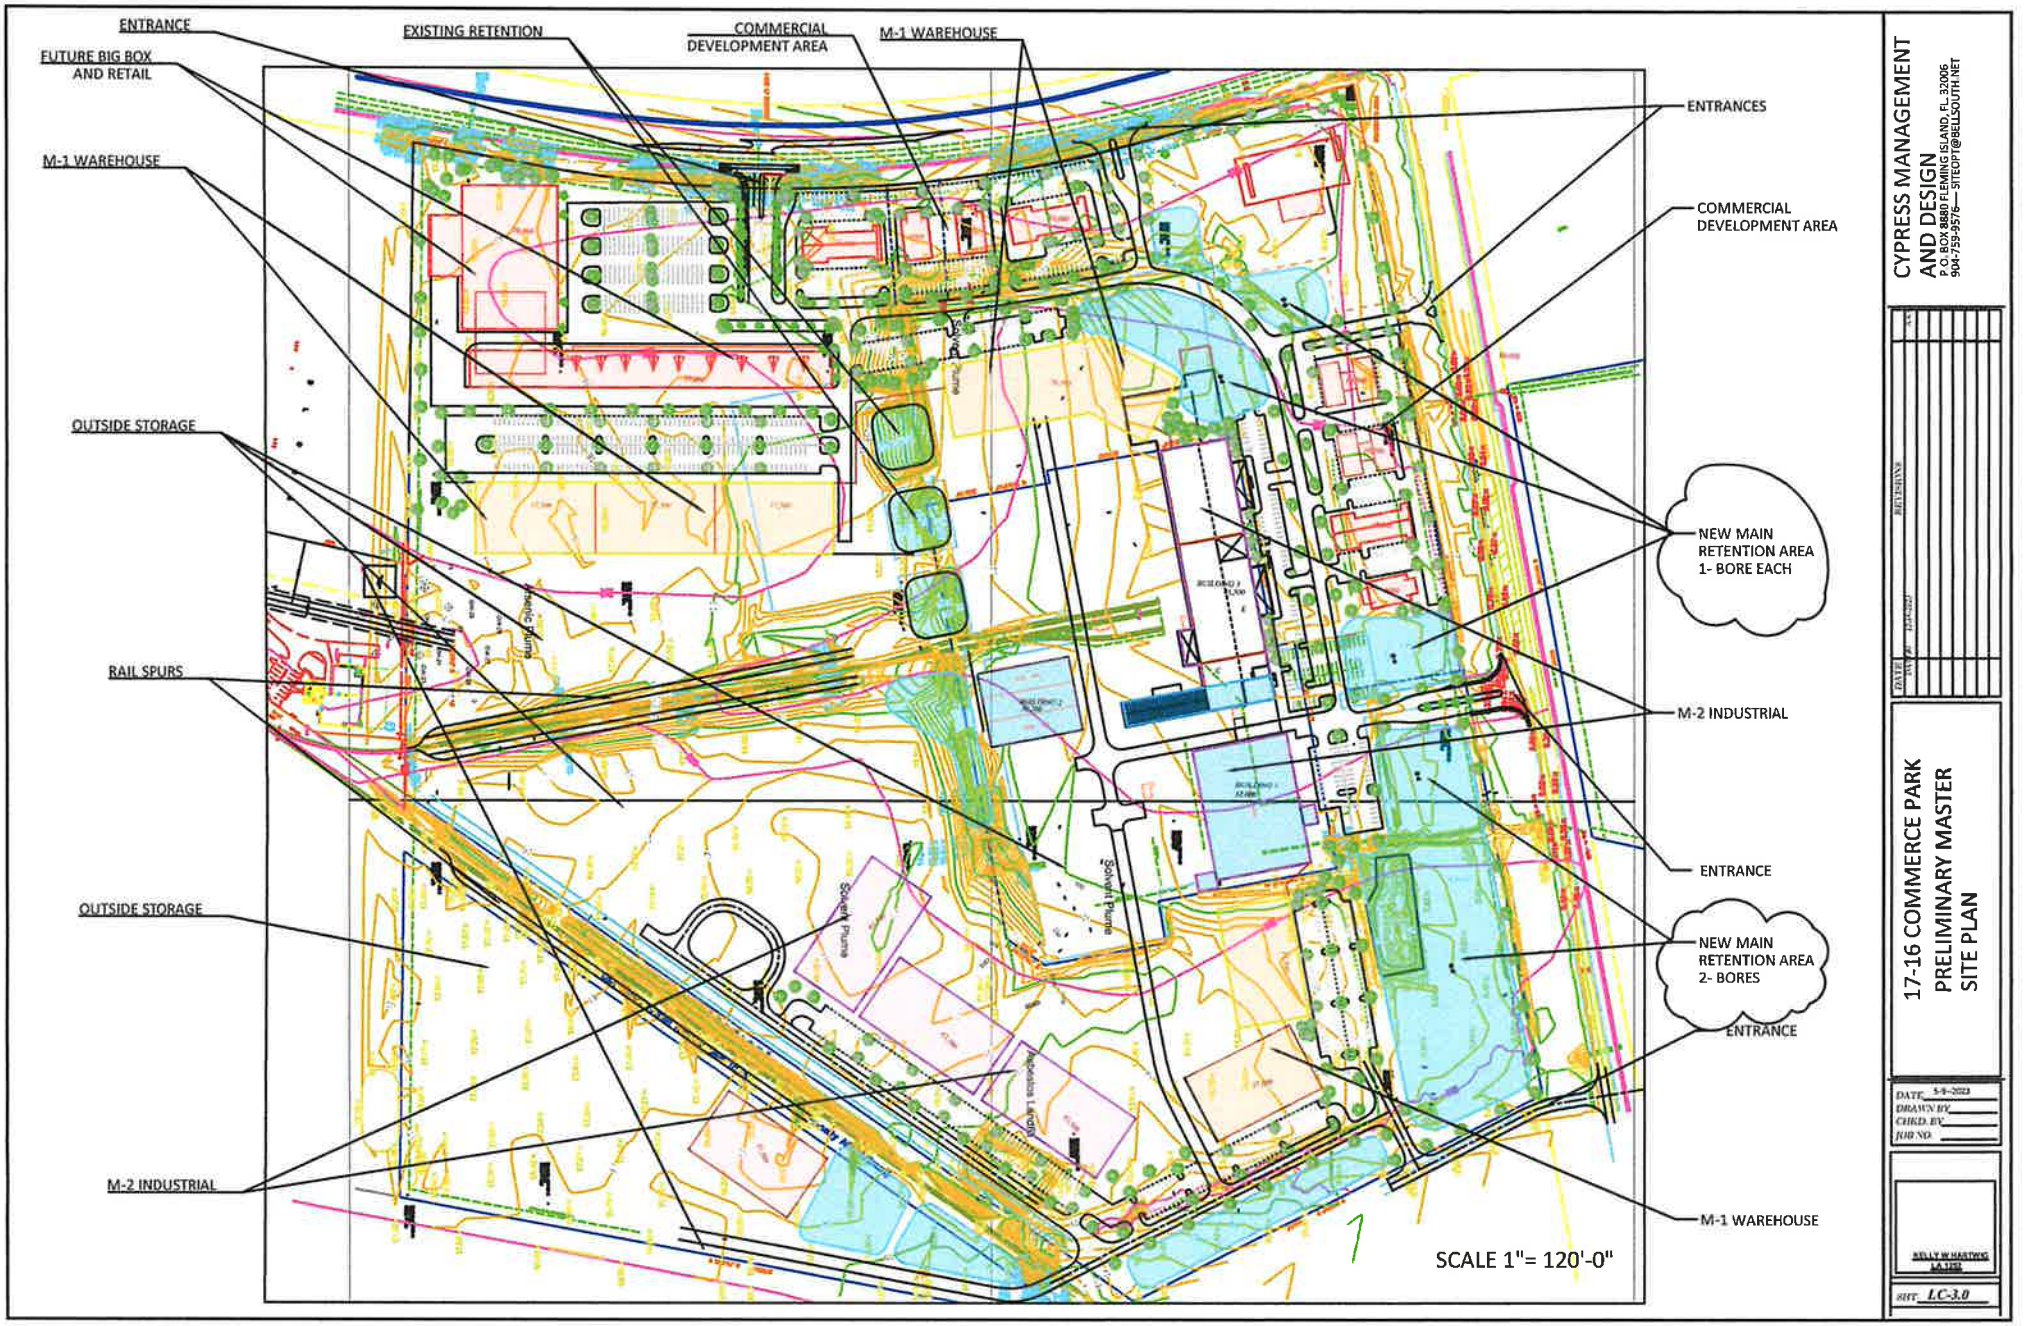

CYPRESS MANAGEMENT AND DESIGN
P.O. BOX 8880 FLEMING ISLAND, FL. 32006
904-759-9576 — SITEOPT@BELLSOUTH.NET

17-16 COMMERCE PARK
PRELIMINARY MASTER SITE PLAN

DATE 5-9-2023
DRAWN BY
CHKD. BY
JOB NO.

KELLY W. HASTWG
LA 1333

SHT. LC-3.0