EAST ELEVATION

SCALE: 3/32" = 1'-0"

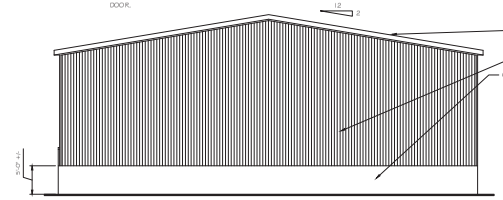

NORTH ELEVATION

SCALE: 3/32" = 1'-0"

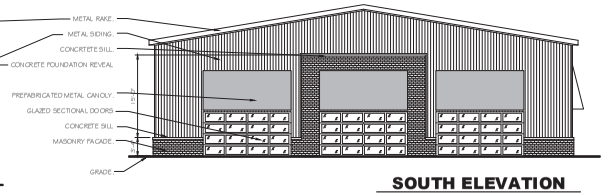

SOUTH ELEVATION

SCALE: 3/32" = 1'-0"

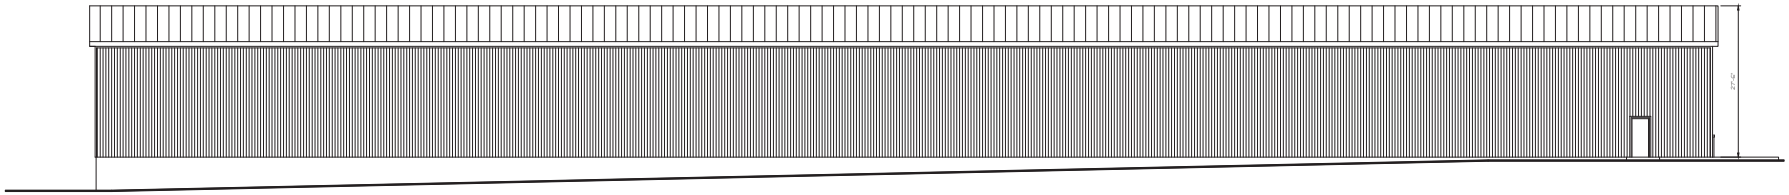

WEST ELEVATION

SCALE: 3/32" = 1'-0"

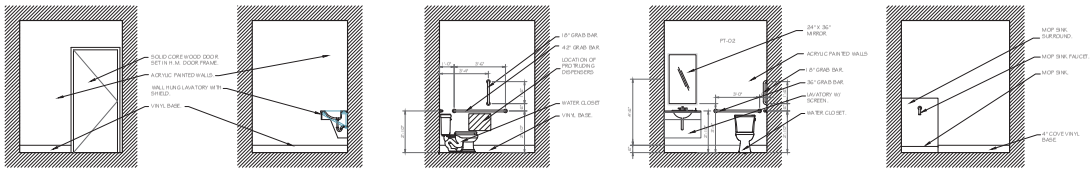

A BATHROOM ELEVATION SCALE: 1/4" = 1'-0"

B BATHROOM ELEVATION SCALE: 1/4" = 1'-0"

C BATHROOM ELEVATION SCALE: 1/4" = 1'-0"

D BATHROOM ELEVATION SCALE: 1/4" = 1'-0"

E BREAK AREA CABINETRY SCALE: 1/4" = 1'-0"

INTERIOR ELEVATIONS

SCALE: 1/4" = 1'-0"

TODD R. CALLAWAY & ASSOCIATES
ARCHITECTS - DESIGNERS
4948 Ensor Street, Rochester Hills, Michigan 48306
Ph: 586-243-5945, email: tcallaway@cmail.com, www.tcallaway.com

SHEET DATES / DESC.
2/25/23 PERMITS
4/30/23 PERMITS

STATE OF MICHIGAN TODD R. CALLAWAY ARCHITECT LICENSE NO. 1301015 REGISTERED ARCHITECT

NEW BUILDING

ZANDER FLEX SPACE
9257 E. M-36

WHITMORE LAKE, MICHIGAN

A1.3