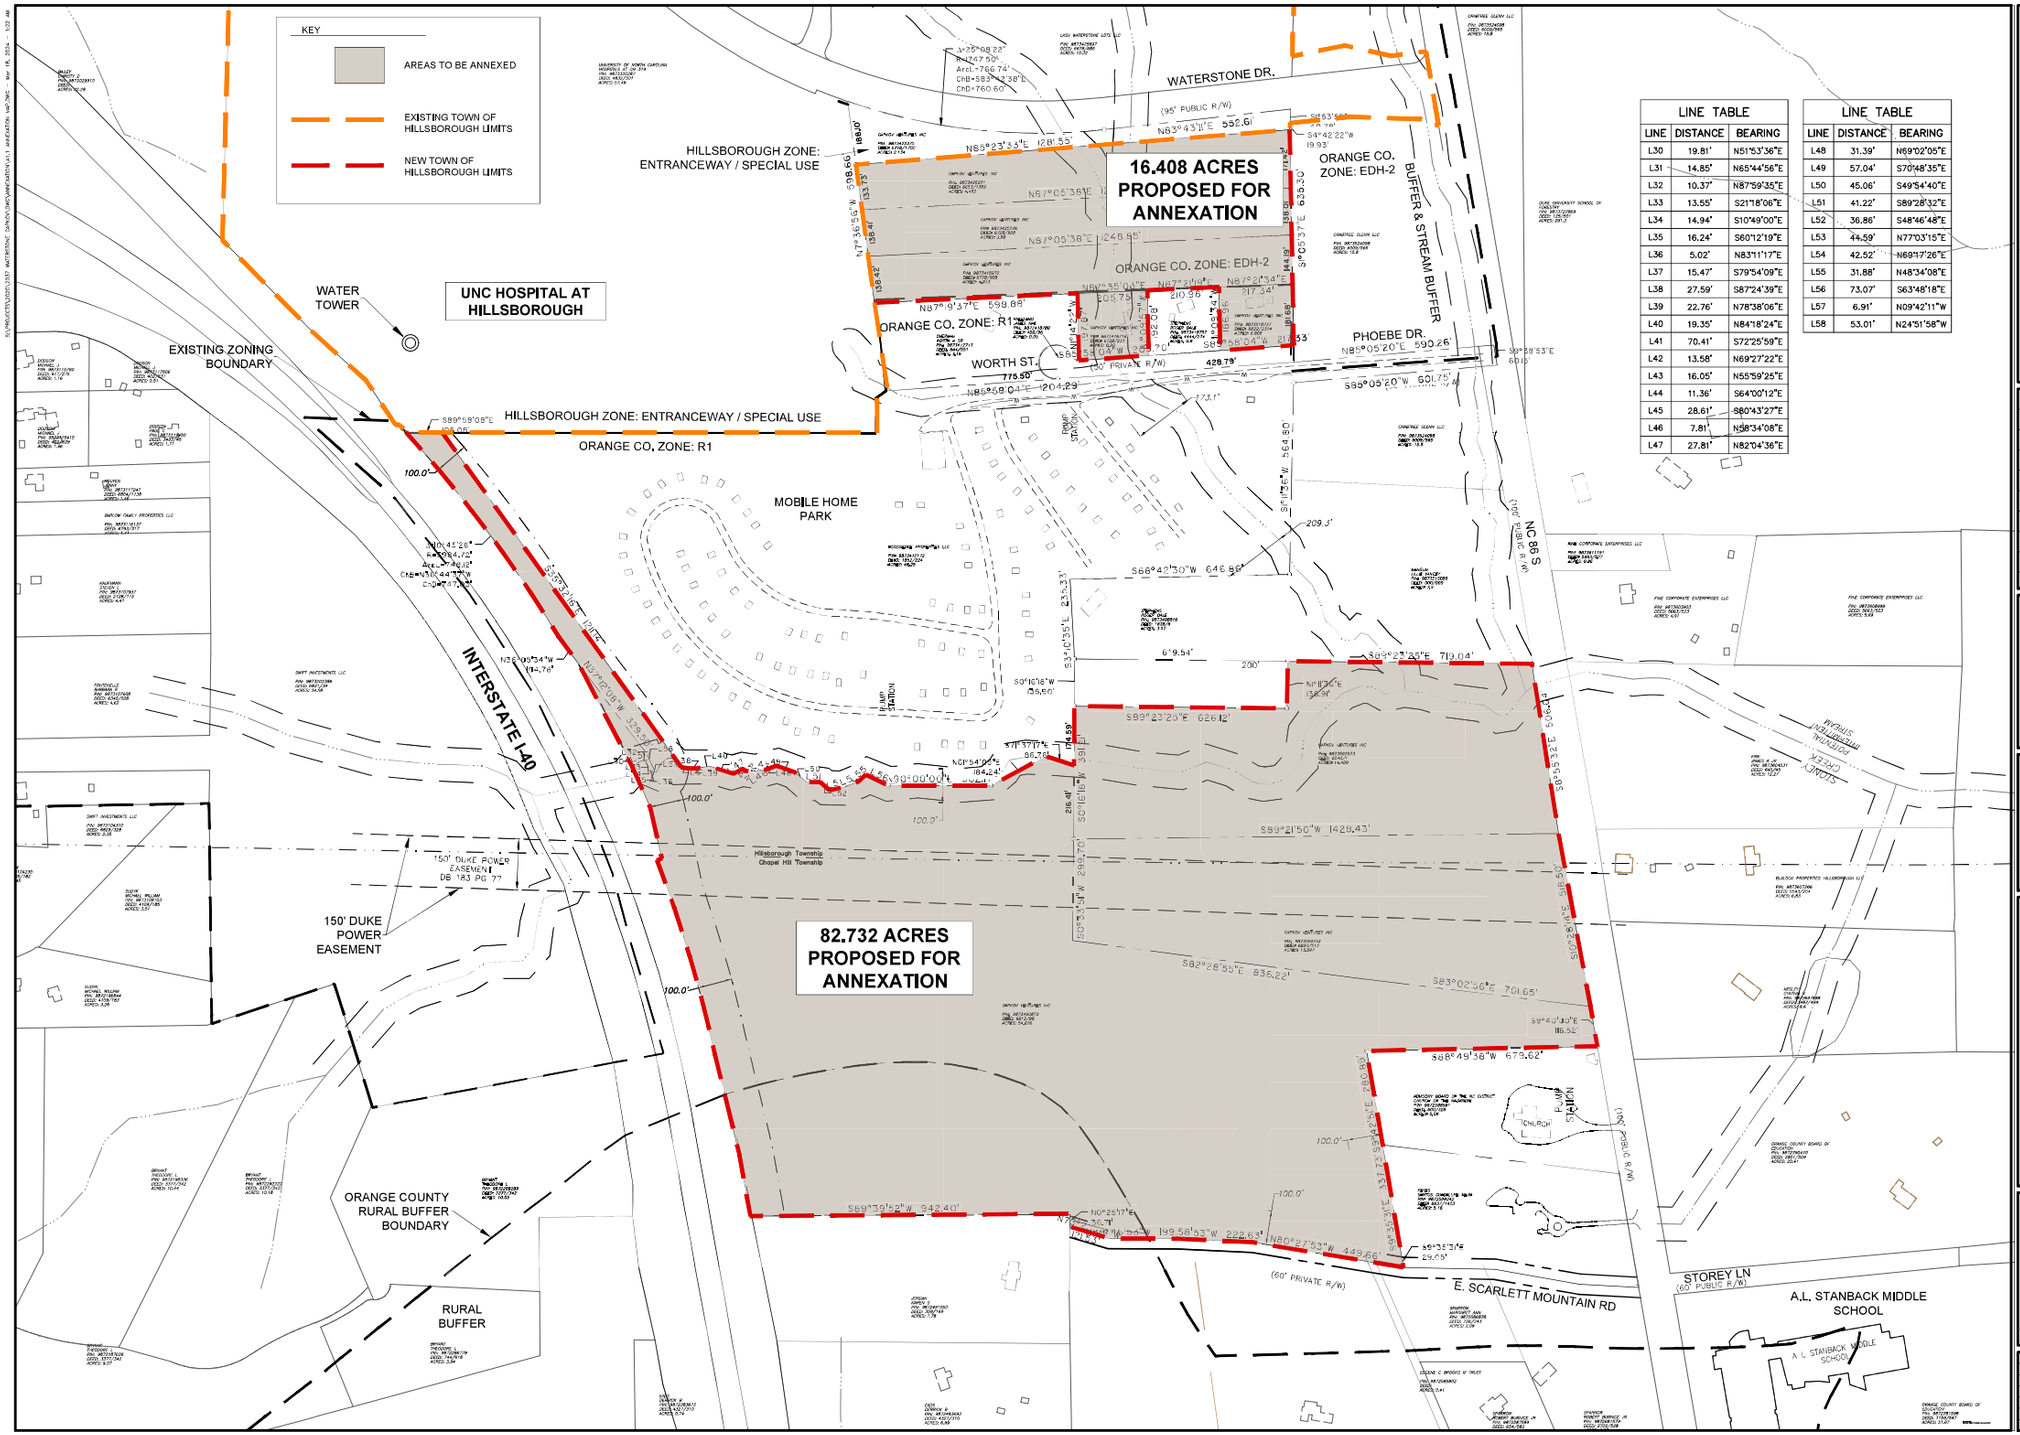


| LINE TABLE | | |
|---|---|---|
| LINE | DISTANCE | BEARING |
| L30 | 19.81' | N51°53'36"E |
| L31 | 14.85' | N65°44'56"E |
| L32 | 10.37' | N87°59'35"E |
| L33 | 13.55' | S21°18'06"E |
| L34 | 14.94' | S10°49'00"E |
| L35 | 16.24' | S60°12'19"E |
| L36 | 5.02' | N83°11'17"E |
| L37 | 15.47' | S79°54'09"E |
| L38 | 27.59' | S87°24'39"E |
| L39 | 22.76' | N78°38'06"E |
| L40 | 19.35' | N84°18'24"E |
| L41 | 70.41' | S72°25'59"E |
| L42 | 13.58' | N69°27'22"E |
| L43 | 16.05' | N55°59'25"E |
| L44 | 11.36' | S64°00'12"E |
| L45 | 28.61' | S80°43'27"E |
| L46 | 7.81' | N58°34'08"E |
| L47 | 27.81' | N82°04'36"E |

| LINE TABLE | | |
|---|---|---|
| LINE | DISTANCE | BEARING |
| L48 | 31.39' | N61°02'05"E |
| L49 | 57.04' | S70°48'35"E |
| L50 | 45.06' | S49°54'40"E |
| L51 | 41.22' | S89°28'32"E |
| L52 | 36.86' | S48°46'48"E |
| L53 | 44.59' | N77°03'15"E |
| L54 | 42.52' | N69°17'26"E |
| L55 | 31.88' | N48°34'08"E |
| L56 | 73.07' | S63°48'18"E |
| L57 | 6.91' | N09°42'11"W |
| L58 | 53.01' | N24°51'58"W |

Item 5C
Attachment 2

| NO. | REVISIONS | BY | DATE |
|---|---|---|---|
| 1 | TOWN COMMENTS | T&H | 03/15/24 |

PRELIMINARY
NOT FOR
CONSTRUCTION

THOMAS & HUTTON
2510 Meridian Parkway • Suite 100
Durham, NC 27713 • 919.682.0368
www.thomasandhutton.com

# ANNEXATION MAP

## WATERSTONE SOUTH

**PROJECT LOCATION:**
3411 NC 86 SOUTH
HILLSBOROUGH, NC

**CLIENT/OWNER:**
Capkov Ventures
PO Box 16815
Chapel Hill, NC 27516
919-260-7262
Contact: Eric Chupp
ericbchupp@bellsouth.net

GRAPHIC SCALE:
200 0 100 200
1 INCH = 200 FEET

DATUM: HORIZ.: NAD 83 VERT.: NAVD 88

| | |
|---|---|
| JOB NO: | 92037 |
| DATE: | 01/17/24 |
| DRAWN: | DAJ, MTC |
| DESIGNED: | |
| REVIEWED: | |
| APPROVED: | |
| SCALE: | 1" = 200' |

A1.1