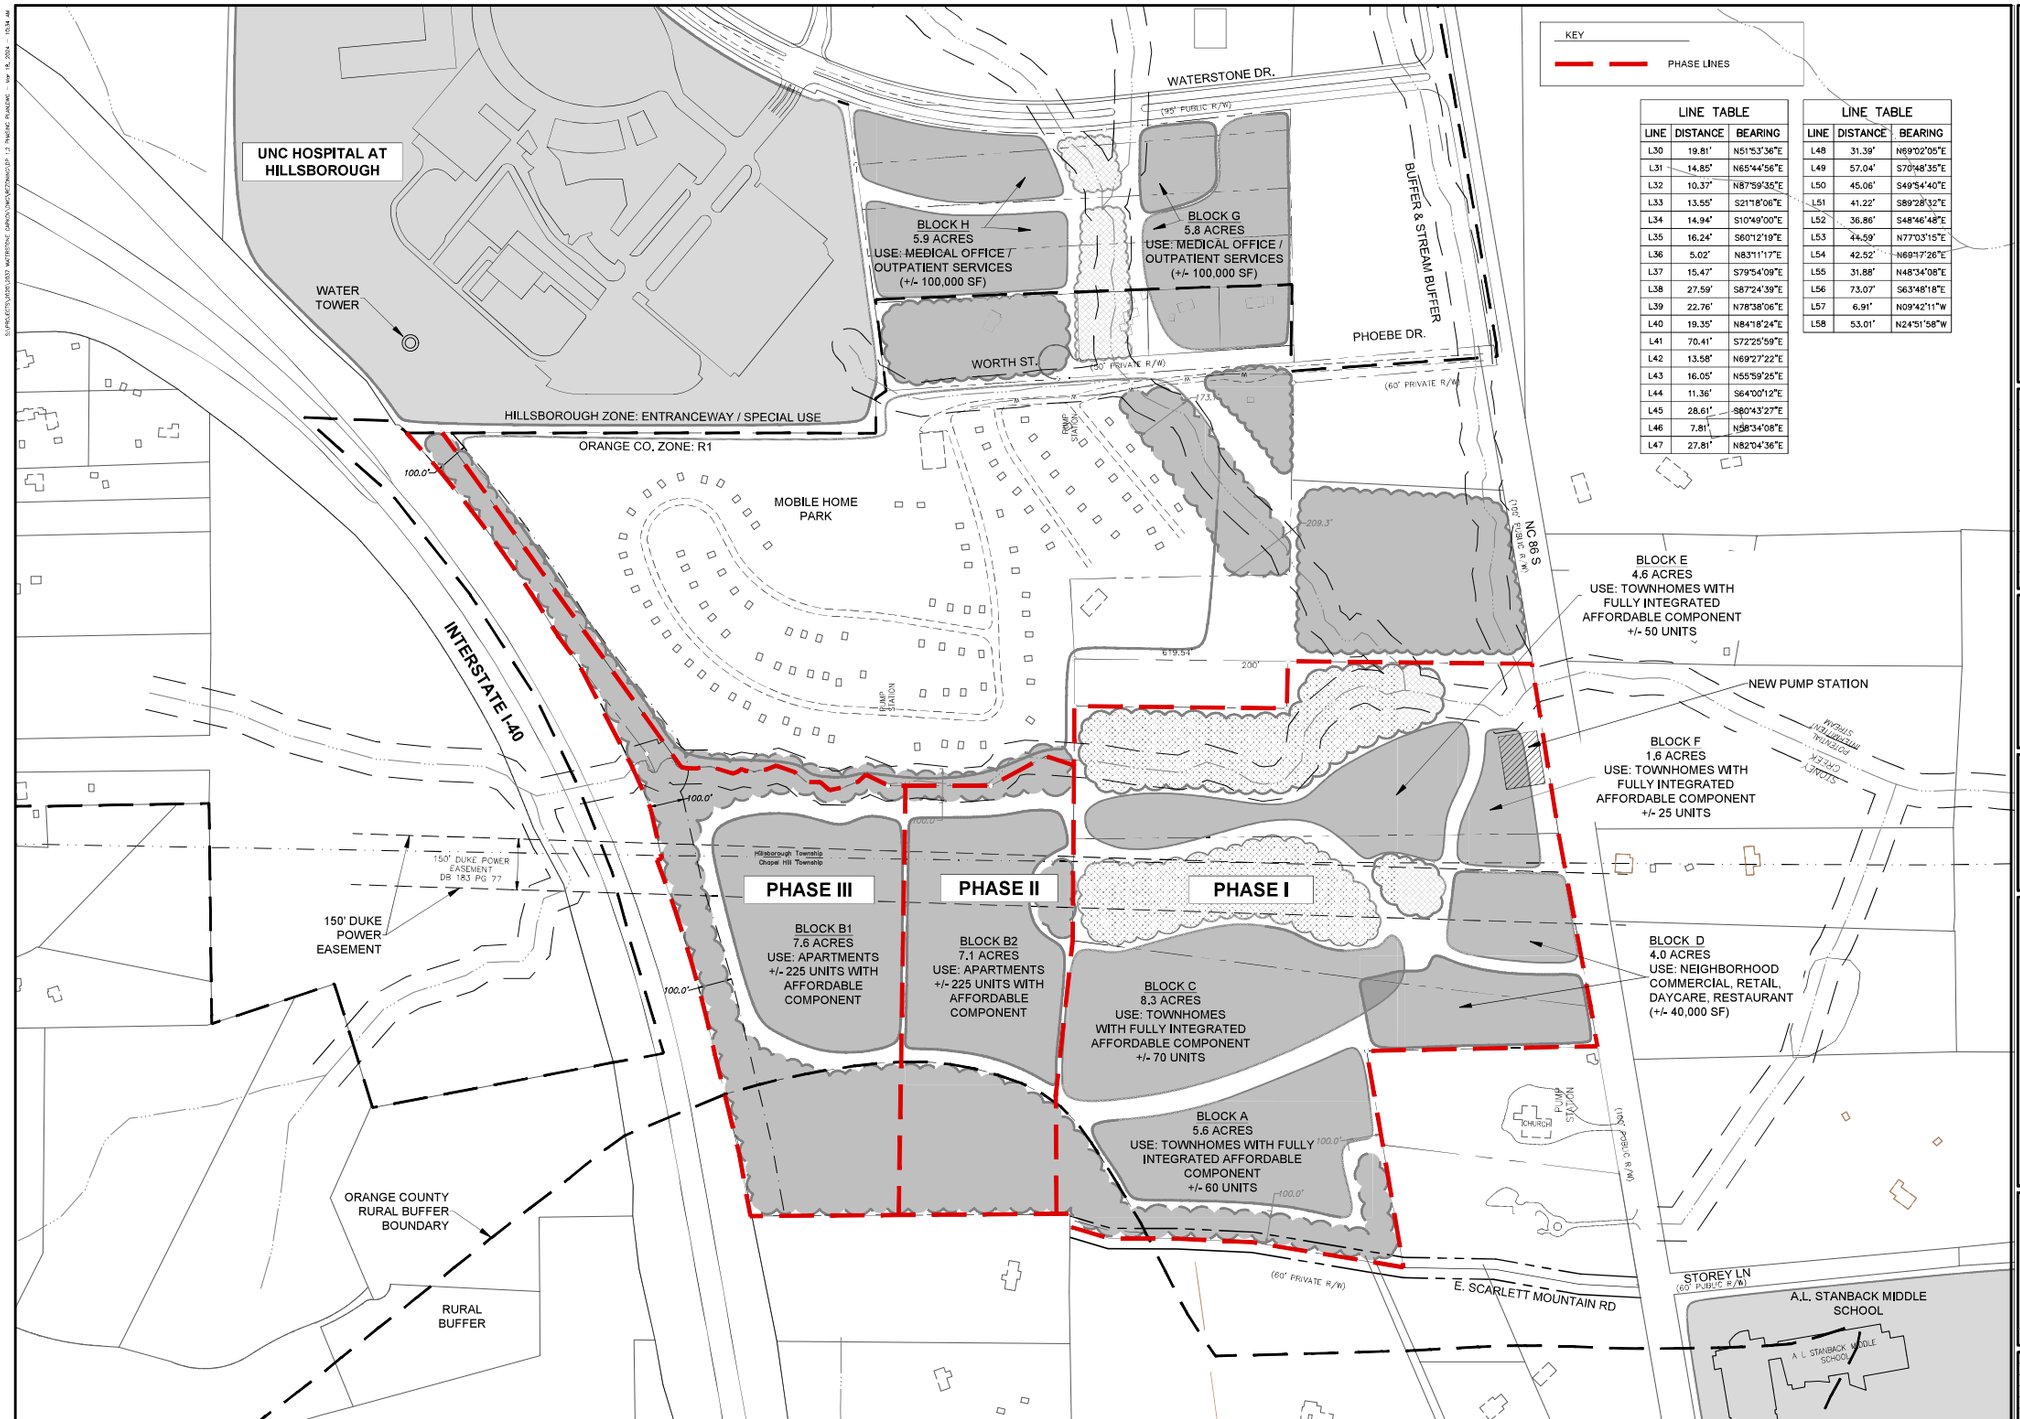

LINE TABLE		
LINE	DISTANCE	BEARING
L30	19.81'	N51°53'36"E
L31	14.85'	N65°44'56"E
L32	10.37'	N87°59'35"E
L33	13.55'	S21°18'06"E
L34	14.94'	S10°49'00"E
L35	16.24'	S60°12'19"E
L36	5.02'	N83°11'17"E
L37	15.47'	S79°54'09"E
L38	27.59'	S87°24'39"E
L39	22.76'	N78°38'06"E
L40	19.35'	N84°18'24"E
L41	70.41'	S72°25'59"E
L42	13.58'	N69°27'22"E
L43	16.05'	N55°59'25"E
L44	11.36'	S64°00'12"E
L45	28.61'	S80°43'27"E
L46	7.81'	N58°34'08"E
L47	27.81'	N82°04'36"E

LINE TABLE		
LINE	DISTANCE	BEARING
L48	31.39'	N69°02'05"E
L49	57.04'	S70°48'35"E
L50	45.06'	S49°54'40"E
L51	41.22'	S89°28'32"E
L52	36.86'	S48°46'48"E
L53	44.59'	N77°03'15"E
L54	42.52'	N69°17'26"E
L55	31.88'	N48°34'08"E
L56	73.07'	S63°48'18"E
L57	6.91'	N09°42'11"W
L58	53.01'	N24°51'58"W

Item 5C
Attachment 4

NO.	REVISIONS	BY	DATE

PRELIMINARY
NOT FOR
CONSTRUCTION

THOMAS & HUTTON
2510 Meridian Parkway • Suite 100
Durham, NC 27713 • 919.682.0368
www.thomasandhutton.com

PHASING PLAN

WATERSTONE SOUTH

PROJECT LOCATION:
3411 NC 86 SOUTH
HILLSBOROUGH, NC

CLIENT/OWNER:
Capkov Ventures
PO Box 16815
Chapel Hill, NC 27516
919-260-7262
Contact: Eric Chupp
ericbchupp@bellsouth.net

200 0 100 200
GRAPHIC SCALE:
1 INCH = 200 FEET

DATUM: HORIZ.: NAD 83 VERT.: NAVD 88

JOB NO:	92037
DATE:	01/17/24
DRAWN:	
DESIGNED:	
REVIEWED:	
APPROVED:	
SCALE:	1" = 200'

DP1.2