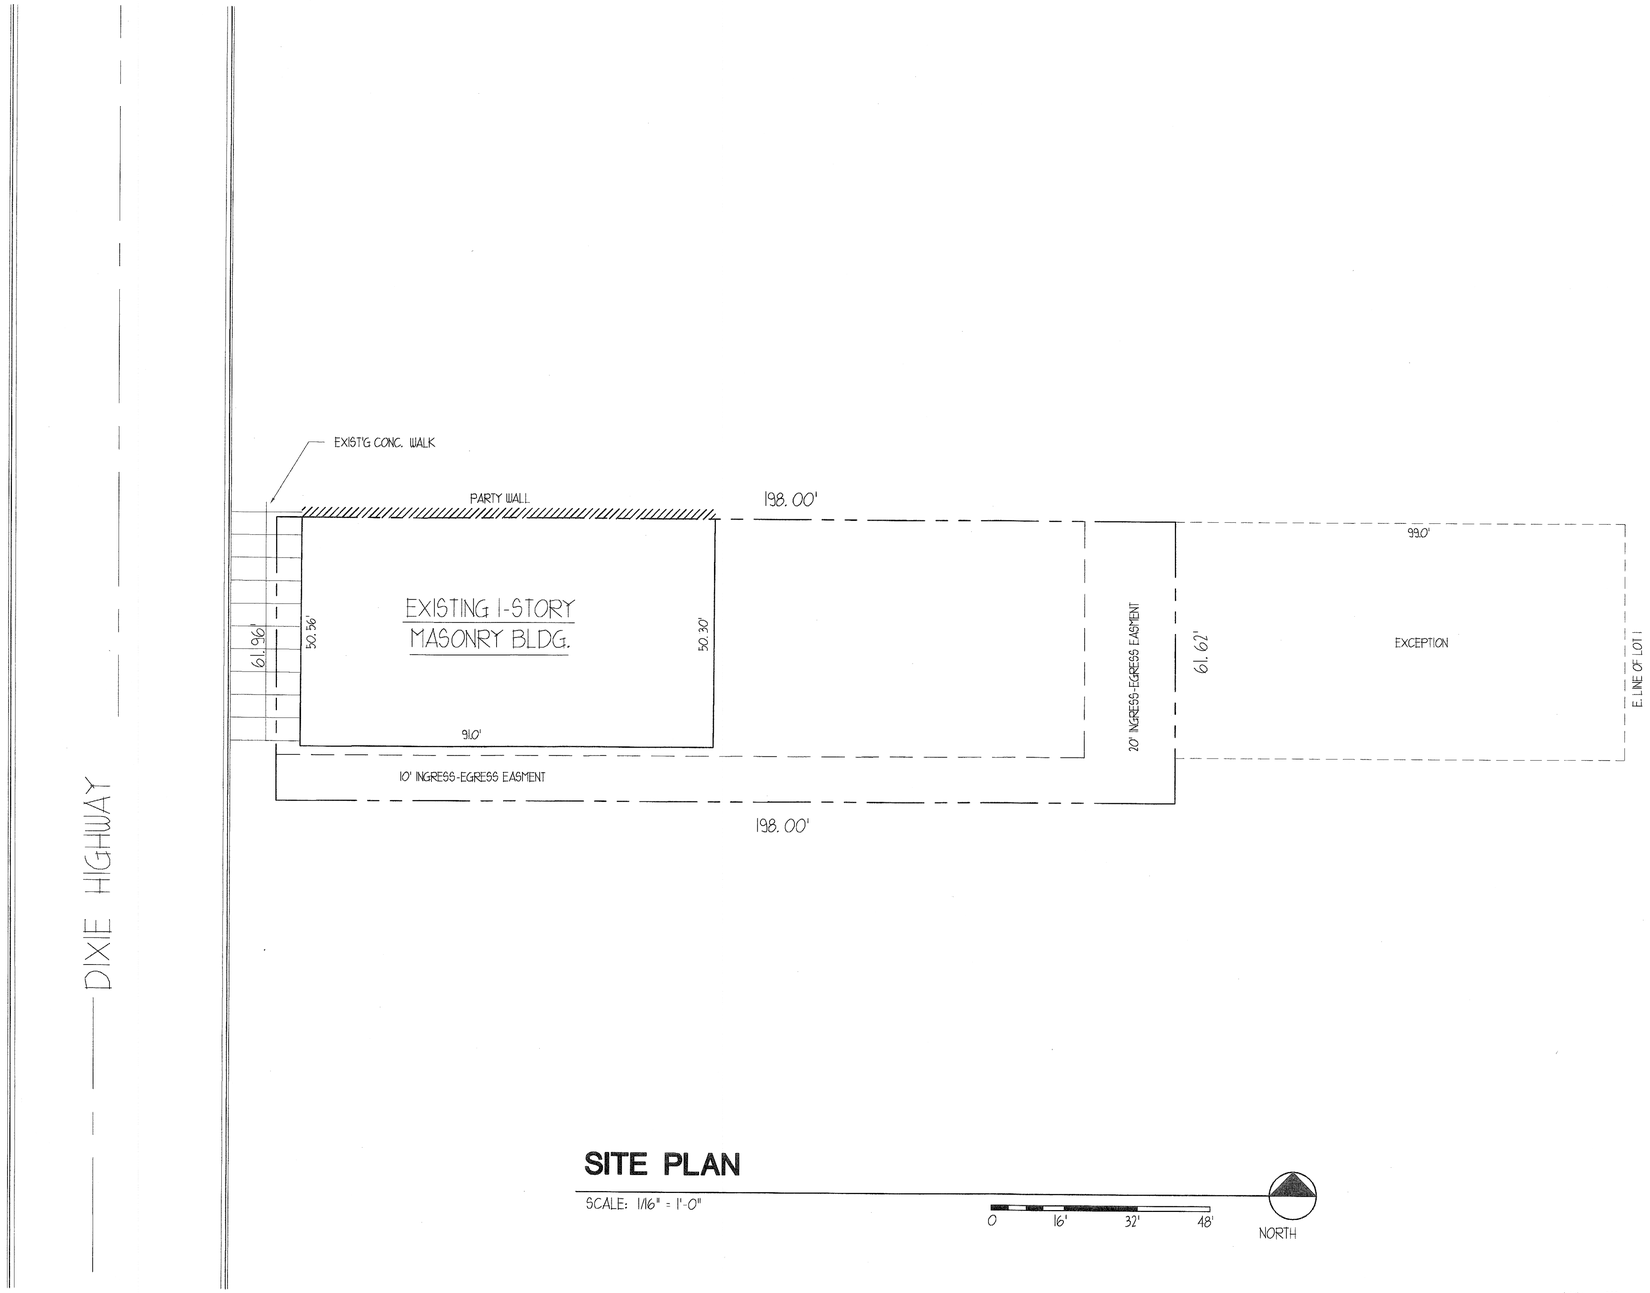

SITE PLAN

SCALE: 1/16" = 1'-0"

0 16' 32' 48'

NORTH

Village of Homewood
Building Division
APPROVED FOR
CONSTRUCTION
Date AUG 25 2003
By

ARCHITECTURE
INTERIOR DESIGN
PLANNING

arete' 3 ltd

18645 S. WEST CREEK DRIVE TINLEY PARK, IL 60477
708-342-1250 FAX 708-3402-1241
E-MAIL: architect@arete3.com

08-18-03	RE-ISSUE FOR PERMIT
07-31-03	RE-ISSUE FOR PERMIT
05-29-03	FOR PERMIT

PROJECT NOTE:

DESIGN BUILDER:

MAMA & ME PIZZERIA
18219 DIXIE HIGHWAY
HOMEWOOD, IL 60430

SITE PLAN

JOB NO: 03094 DRAWN: RB
DATE: 05-29-03 CHECKED: RB

SHEET NUMBER:

SP-1

PLOT: scale: AS NOTED date: 09-17-02

© COPYRIGHT 2002 ARETE' 3 LTD.
ALL RIGHTS RESERVED