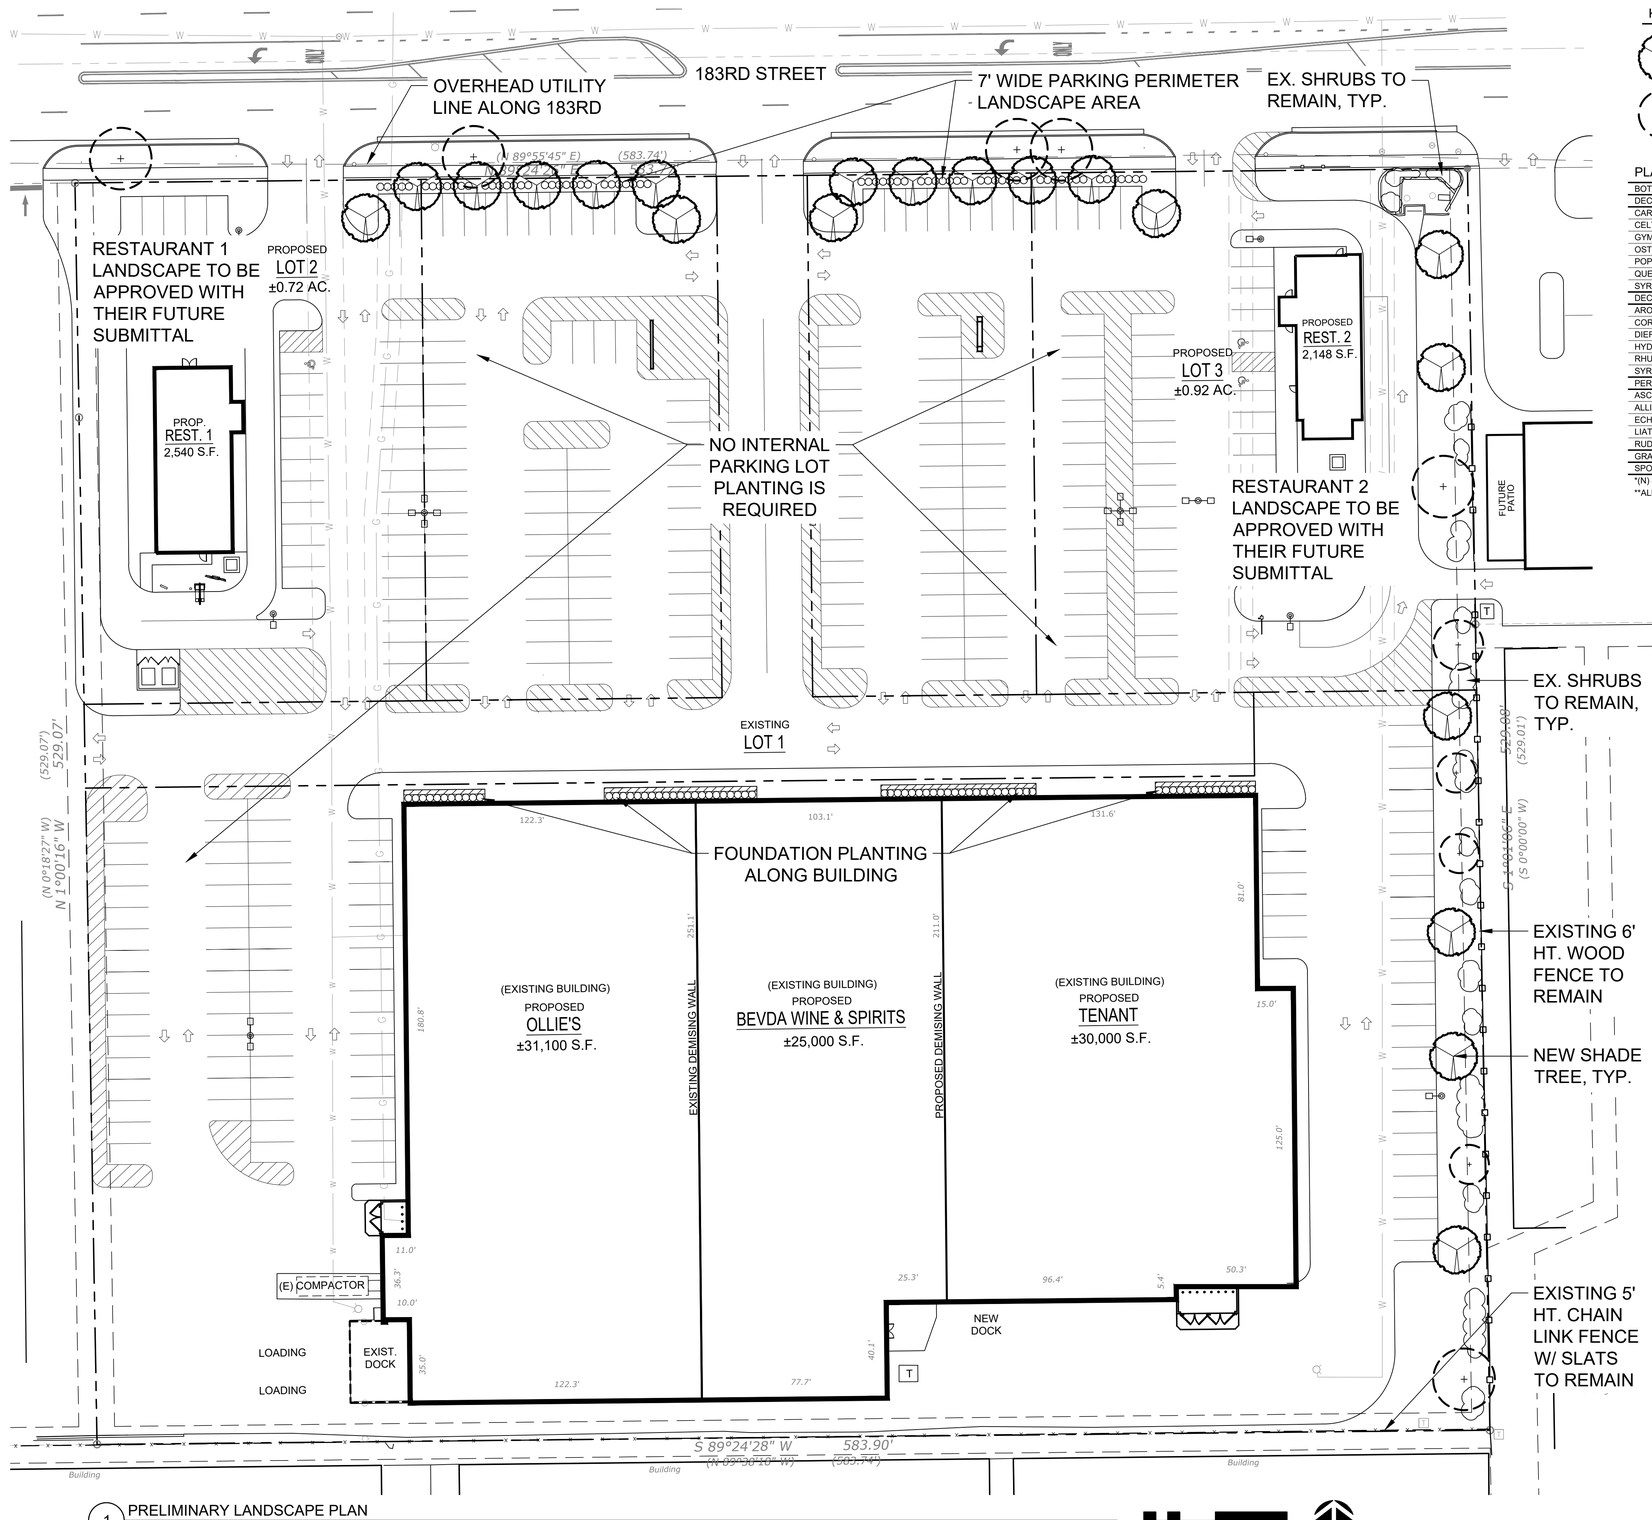


1 PRELIMINARY LANDSCAPE PLAN
SCALE: 1" = 30'-0"

KEY

- PROPOSED SHADE TREE
- EXISTING TREE
- PROPOSED SHRUBS
- EXISTING SHRUBS
- PROPOSED PERENNIALS

PLANT PALETTE

| BOTANICAL NAME | | COMMON NAME | SIZE | ADDITIONAL NOTES |
|---|---|---|---|---|
| DECIDUOUS TREES | | | | |
| CARPINUS CAROLINIANA | (N) | AMERICAN HORNBEAM | 2.5" CALIPER | BRANCHED UP 6' |
| CELTIS OCCIDENTALIS | (N) | COMMON HACKBERRY | 2.5" CALIPER | BRANCHED UP 6' |
| GYMNOCLADUS DIOICUS | (N) | KENTUCKY COFFEETREE | 2.5" CALIPER | BRANCHED UP 6' |
| OSTRYA VIRGINIANA | (N) | AMERICAN HOPHORNBEAM | 2.5" CALIPER | BRANCHED UP 6' |
| POPULUS TREMULOIDES | (N) | QUAKING ASPEN | 2.5" CALIPER | BRANCHED UP 6' |
| QUERCUS BICOLOR | (N) | SWAMP WHITE OAK | 2.5" CALIPER | BRANCHED UP 6' |
| SYRINGA RETICULATA 'IVORY SILK' | | IVORY SILK JAPANESE TREE LILAC | 2.5" CALIPER | TREE FORM, BRANCHED 6' |
| DECIDUOUS SHRUBS | | | | |
| ARONIA MELANOCARPA | (N) | BLACK CHOKEBERRY | 30" HT x 30" W | |
| CORNUS STOLONIFERA | (N) | RED OSIER DOGWOOD | 30" HT x 30" W | |
| DIERVILLA LONICERA | (N) | DWARF BUSH HONEYSUCKLE | 30" HT x 30" W | |
| HYDRANGEA ARBORESCENS | (N) | WILD HYDRANGEA | 30" HT x 30" W | |
| RHUS AROMATICA | (N) | FRAGRANT SUMAC | 5 GALLON | |
| SYRINGA MEYERI 'PALIBAN' | | DWARF KOREAN LILAC | 30" HT x 30" W | |
| PERENNIALS | | | | |
| ASCLEPIAS SP. | (N) | MILKWEED | 1 GALLON | |
| ALLIUM CERNUUM | (N) | NODDING ONION | 1 GALLON | |
| ECHINACEA 'MAGNUS' | (N) | MAGNUS PURPLE CONEFLOWER | 1 GALLON | |
| LIATRIS 'KOBOLD' | (N) | KOBOLD SPIKED GAYFEATHER | 1 GALLON | |
| RUDBECKIA SP. | (N) | BLACK EYED SUSAN | 1 GALLON | |
| GRASSES | | | | |
| SPOROBOLUS HETEROLEPIS | (N) | PRAIRIE DROPSEED | 1 GALLON | |

*(N) - DENOTES NATIVE PLANT
**ALL PLANT MATERIAL WILL BE SELECTED FROM THIS PLANT PALETTE


DANIEL WEINBACH & PARTNERS, LTD.
Landscape Architects
1142 W. Madison Ave.
Suite 206
Chicago, IL 60607
312 427-2888
www.dwpltd.com


Revisions

8.
7.
6.
5.
4.
3.
2.
1. ISSUED FOR OWNER REVIEW 07/07/11

Project

183RD & KEDZIE RETAIL

S.E. CORNER OF 183RD & KEDZIE AVE
HOMEWOOD, ILLINOIS

Sheet Title

PRELIMINARY LANDSCAPE PLAN

| | |
|---|---|
| Date 07/11/24 | Project No. DWP 24-145 |
| Scale 1" = 30'-0" | Sheet No. L100 |
| Drawn By EHB | |
| Approved WS | |