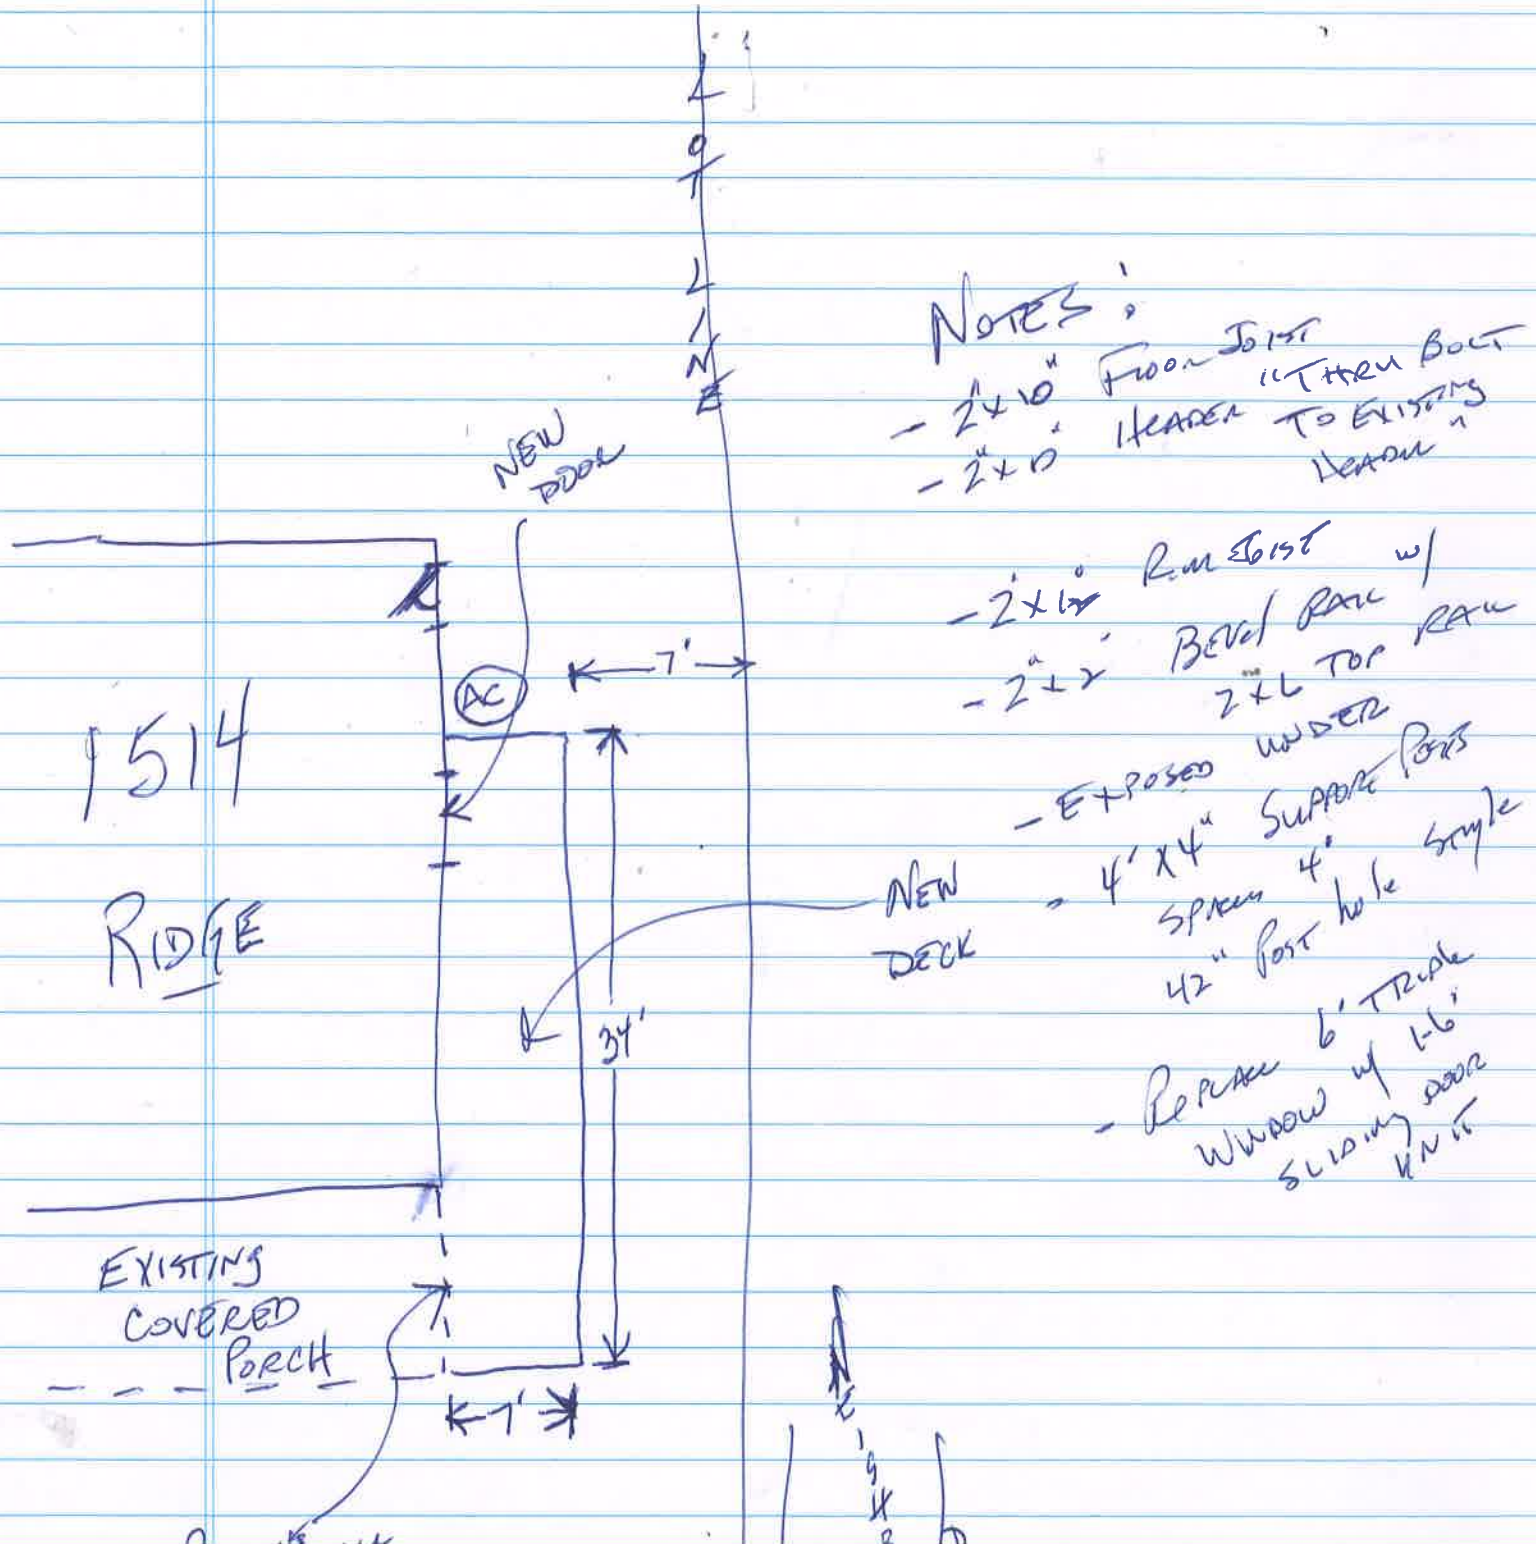

NOTES:
- 2"x10" FLOOR JOIST
- 2"x10" HEADER
ITHRU BOLT TO EXISTING HEADER
- 2"x10" RIM JOIST w/
- 2"x2" BEVEL RAIL
2"x6" TOP RAIL
- EXPOSED UNDER
- 4'x4" SUPPORT POSTS
SPACED 4'
42" POST hole style
- REPLACE 6' TRIPLE
WINDOW w/ 6'
SLIDING DOOR
KNEE
NEW DOOR
AC
7'
1514
RIDGE
NEW DECK
34'
EXISTING
COVERED
PORCH
7'